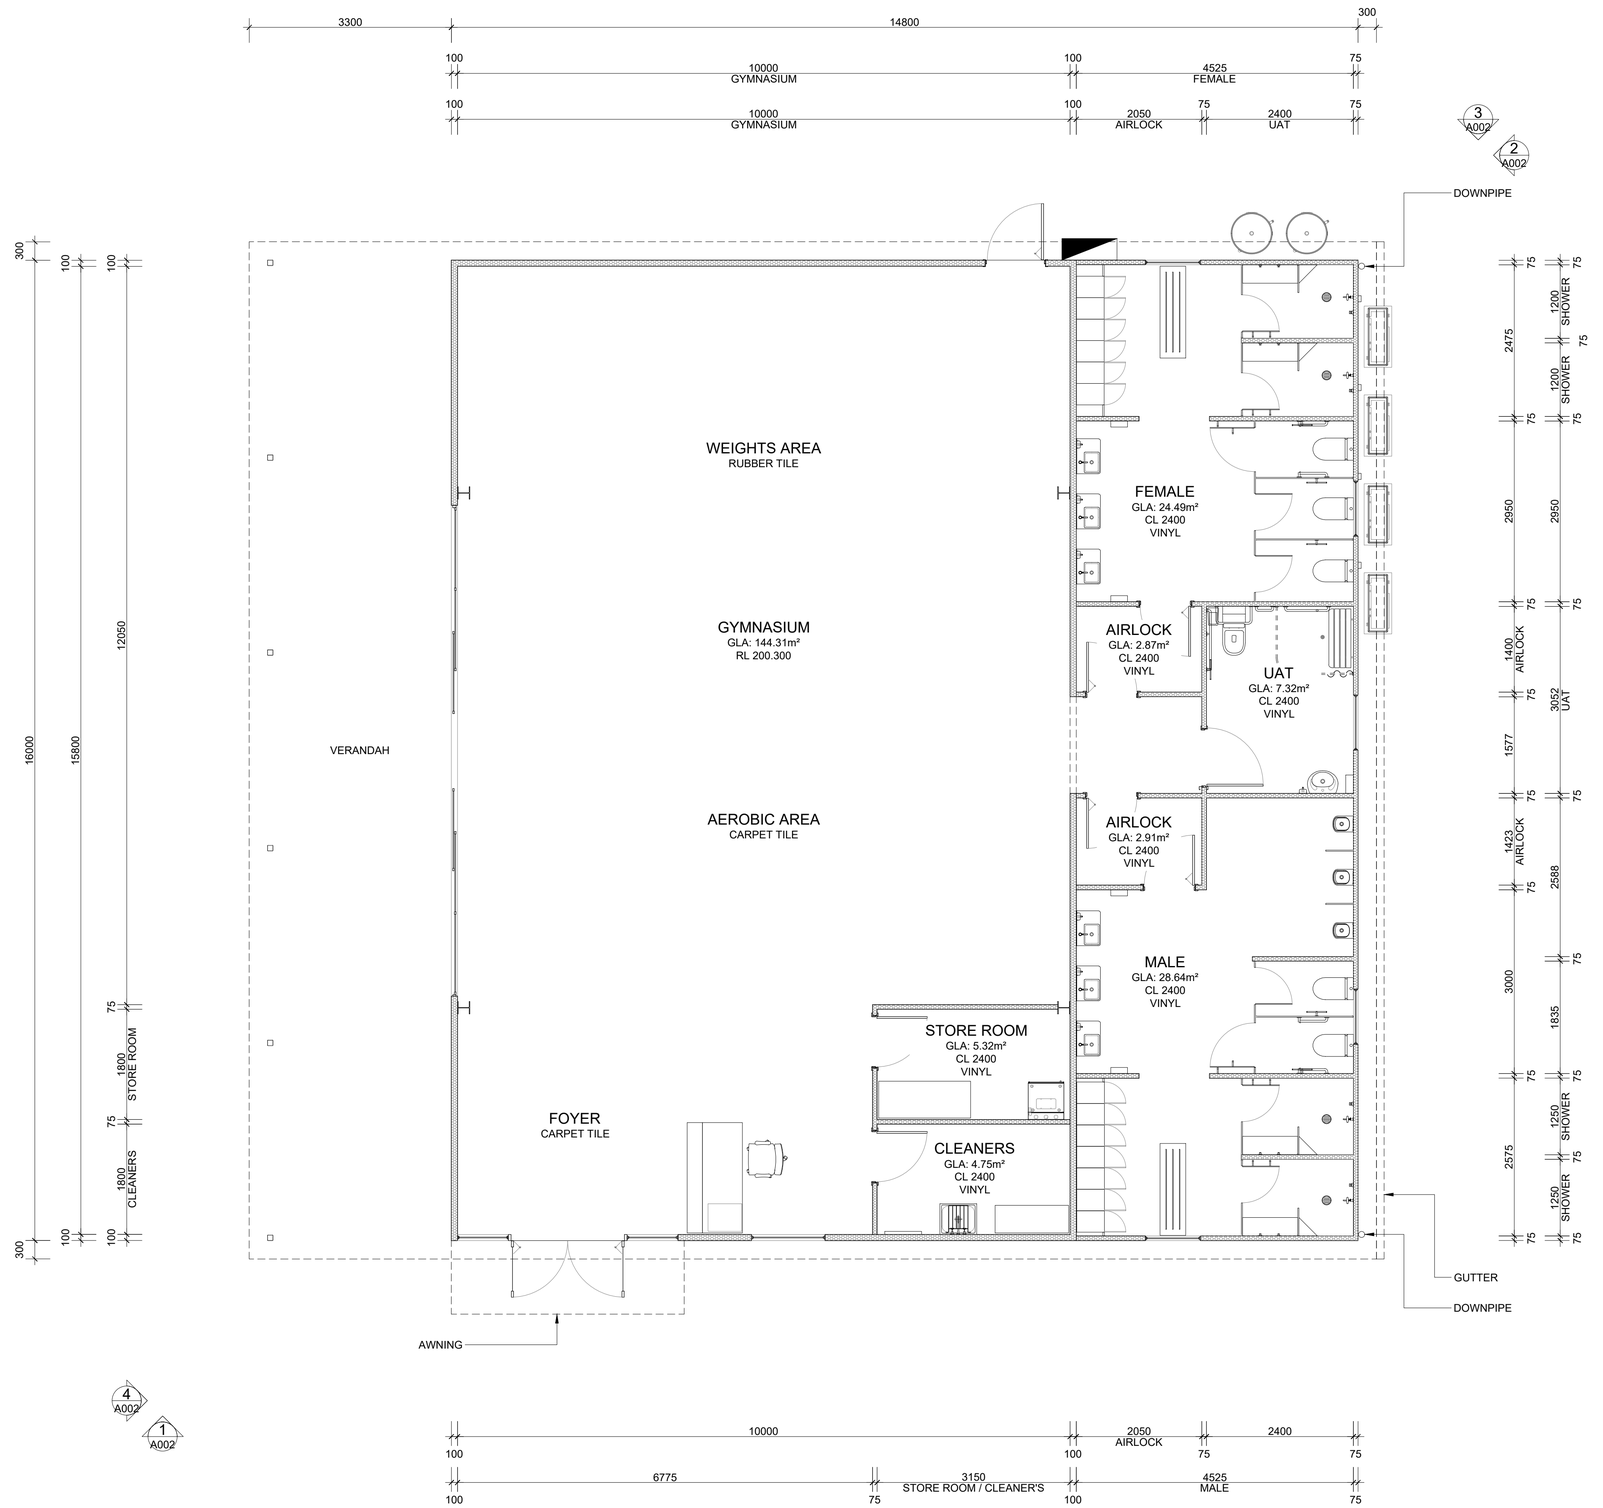


REV	DATE	DESCRIPTION	DWN	CKD	PM	ENG	APP	REFERENCES
A	03/08/26	ISSUED FOR REVIEW	AR	JT	TB			
B	24/08/26	ISSUED FOR REVIEW	AR	JT	TB			
C	09/09/26	ISSUED FOR REVIEW	AR	JT	TB			
D	14/09/26	ISSUED FOR REVIEW	AR	JT	TB			
E	04/10/26	ISSUED FOR REVIEW	AR	JT	TB			
F	15/10/26	ISSUED FOR DEVELOPMENT APPLICATION	AR	JT	TB			

PLOT DATE:

Designer

arc+d
consultinganddesign.com.au

Builder

AZURE BUILT FORM

NORTH

DESIGNED BY	A RYCROFT
DRAWN BY	A RYCROFT
DRAWING DATE	3 AUGUST 2026
CHECKED BY	J TANNER
PROJECT MANAGER	TERRY BERNIE
ENGINEER	
APPROVED BY	
APPROVED DATE	

SCALE: 1:50
SHEET SIZE: A1

DO NOT SCALE DRAWINGS. REFER TO FIGURED DIMENSIONS ONLY.

© COPYRIGHT. This drawing must not be copied or reproduced in any form or used for any purpose other than originally intended without the written approval of Aaron Rycroft Consulting and Design Pty Ltd

ATMOS RENEWABLES
BADGINGARRA
GYMNASIUM
FLOOR PLAN

DRAWING NUMBER
00490-01-A001

REVISION
F

UNCONTROLLED WHEN PRINTED