


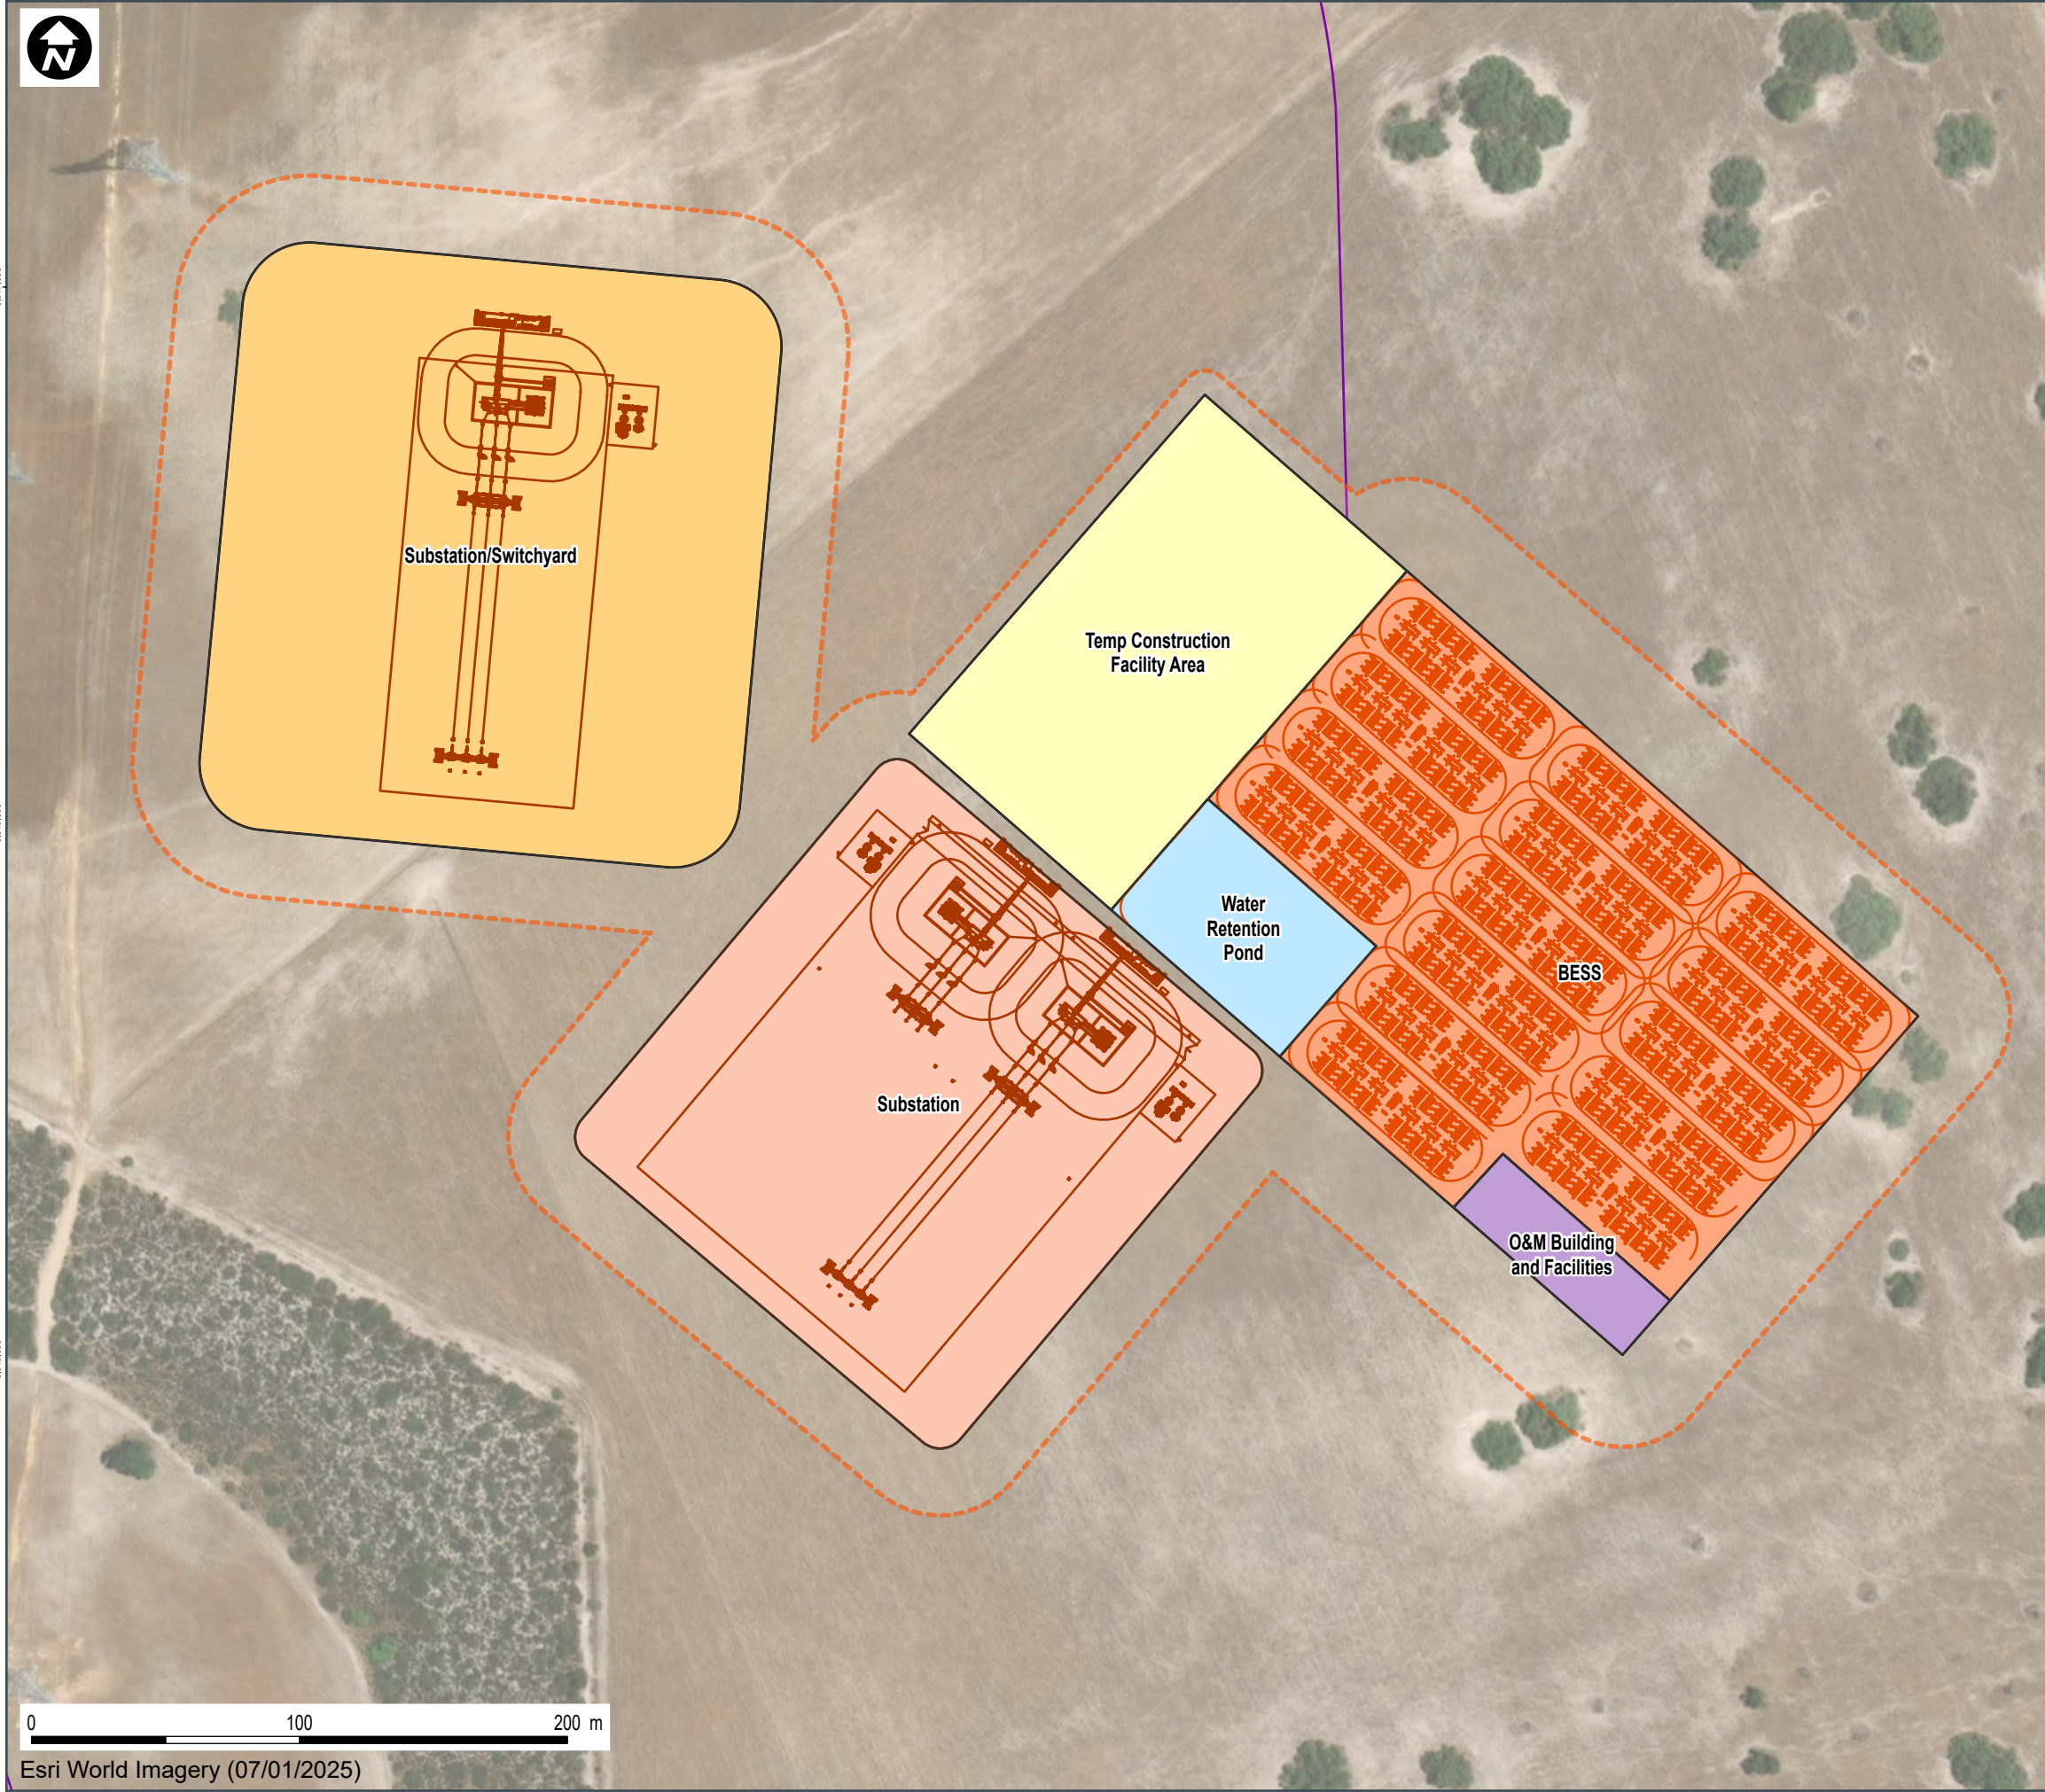

Map title

INDICATIVE BESS AND SUBSTATION FACILITY LAYOUT

LEGEND

- Access Road (Indicative)
- Indicative BESS Design
- Indicative Substation Design
- Asset Protection Zone (to reduce bushfire risk)

Facility Layout

- BESS
- Substation
- Substation/Switchyard
- Temp Construction Facility Area
- Water Retention Pond
- Operation and Maintenance Building and Facilities

Project

Dinner Hill Wind Farm


File name



Map No.: 030_DHI_LAY_43A

GIS No.: 030_DHI_LAY_GIS043_v0

Scale (A3)	Coordinate system
1:2,500	GDA2020 MGA Zone 50

Created by	
OX2 Australia	
Date	
2026-09-08	

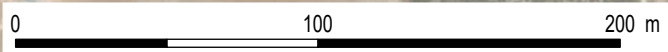

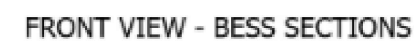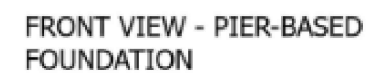

REVISION
A

