



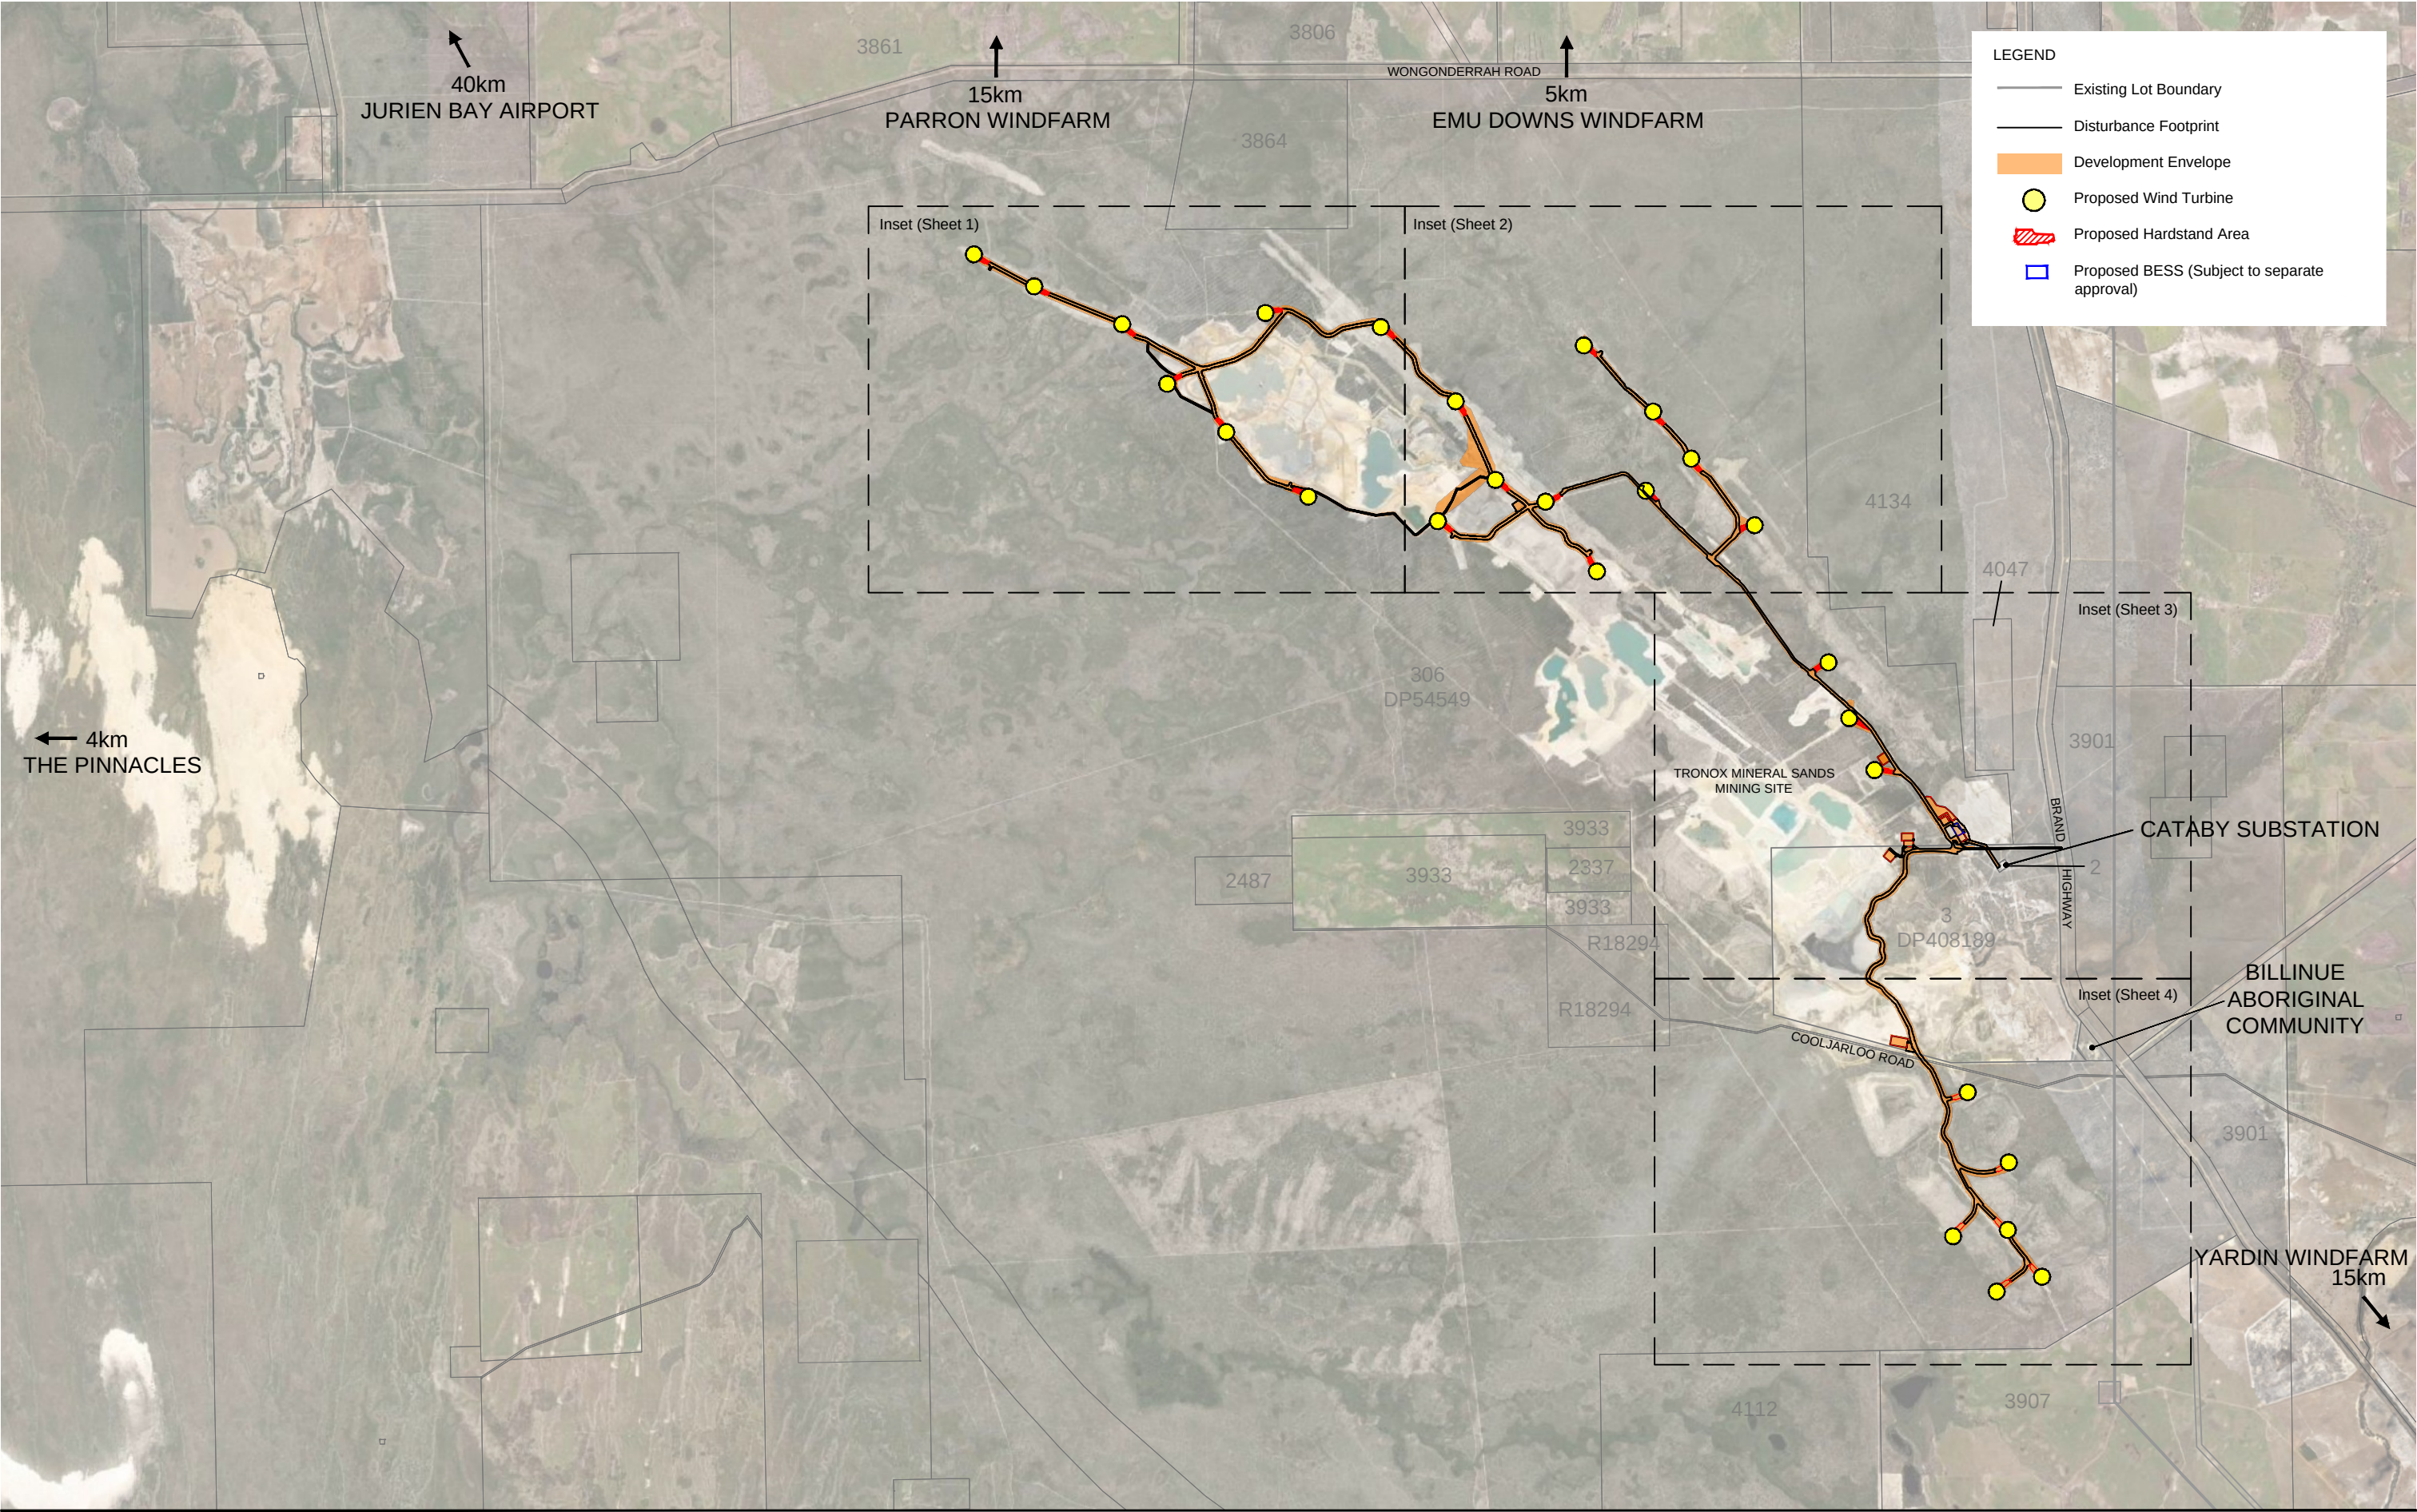

Context Plan

Cooljarloo Energy Hub - Windfarm

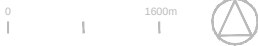

Date: 21 Sep 2026 Scale: 1:80k @ A3 1:40k @ A1 File: 675.25082.00EA1 CP2.dwg Staff: CP GW Check: CP



Site Plan - Sheet 1

Cooljarloo Energy Hub - Windfarm





Site Plan - Sheet 2

Cooljarloo Energy Hub - Windfarm

0 400m



Date: 21 Sep 2026 Scale: 1:20k @ A3 1:10k @ A1 File: 675.25082.00EA1 CP1.dwg Staff: CP GW JK Check: CP



Site Plan - Sheet 3
Cooljarloo Energy Hub - Windfarm





Site Plan - Sheet 4

Cooljarloo Energy Hub - Windfarm

