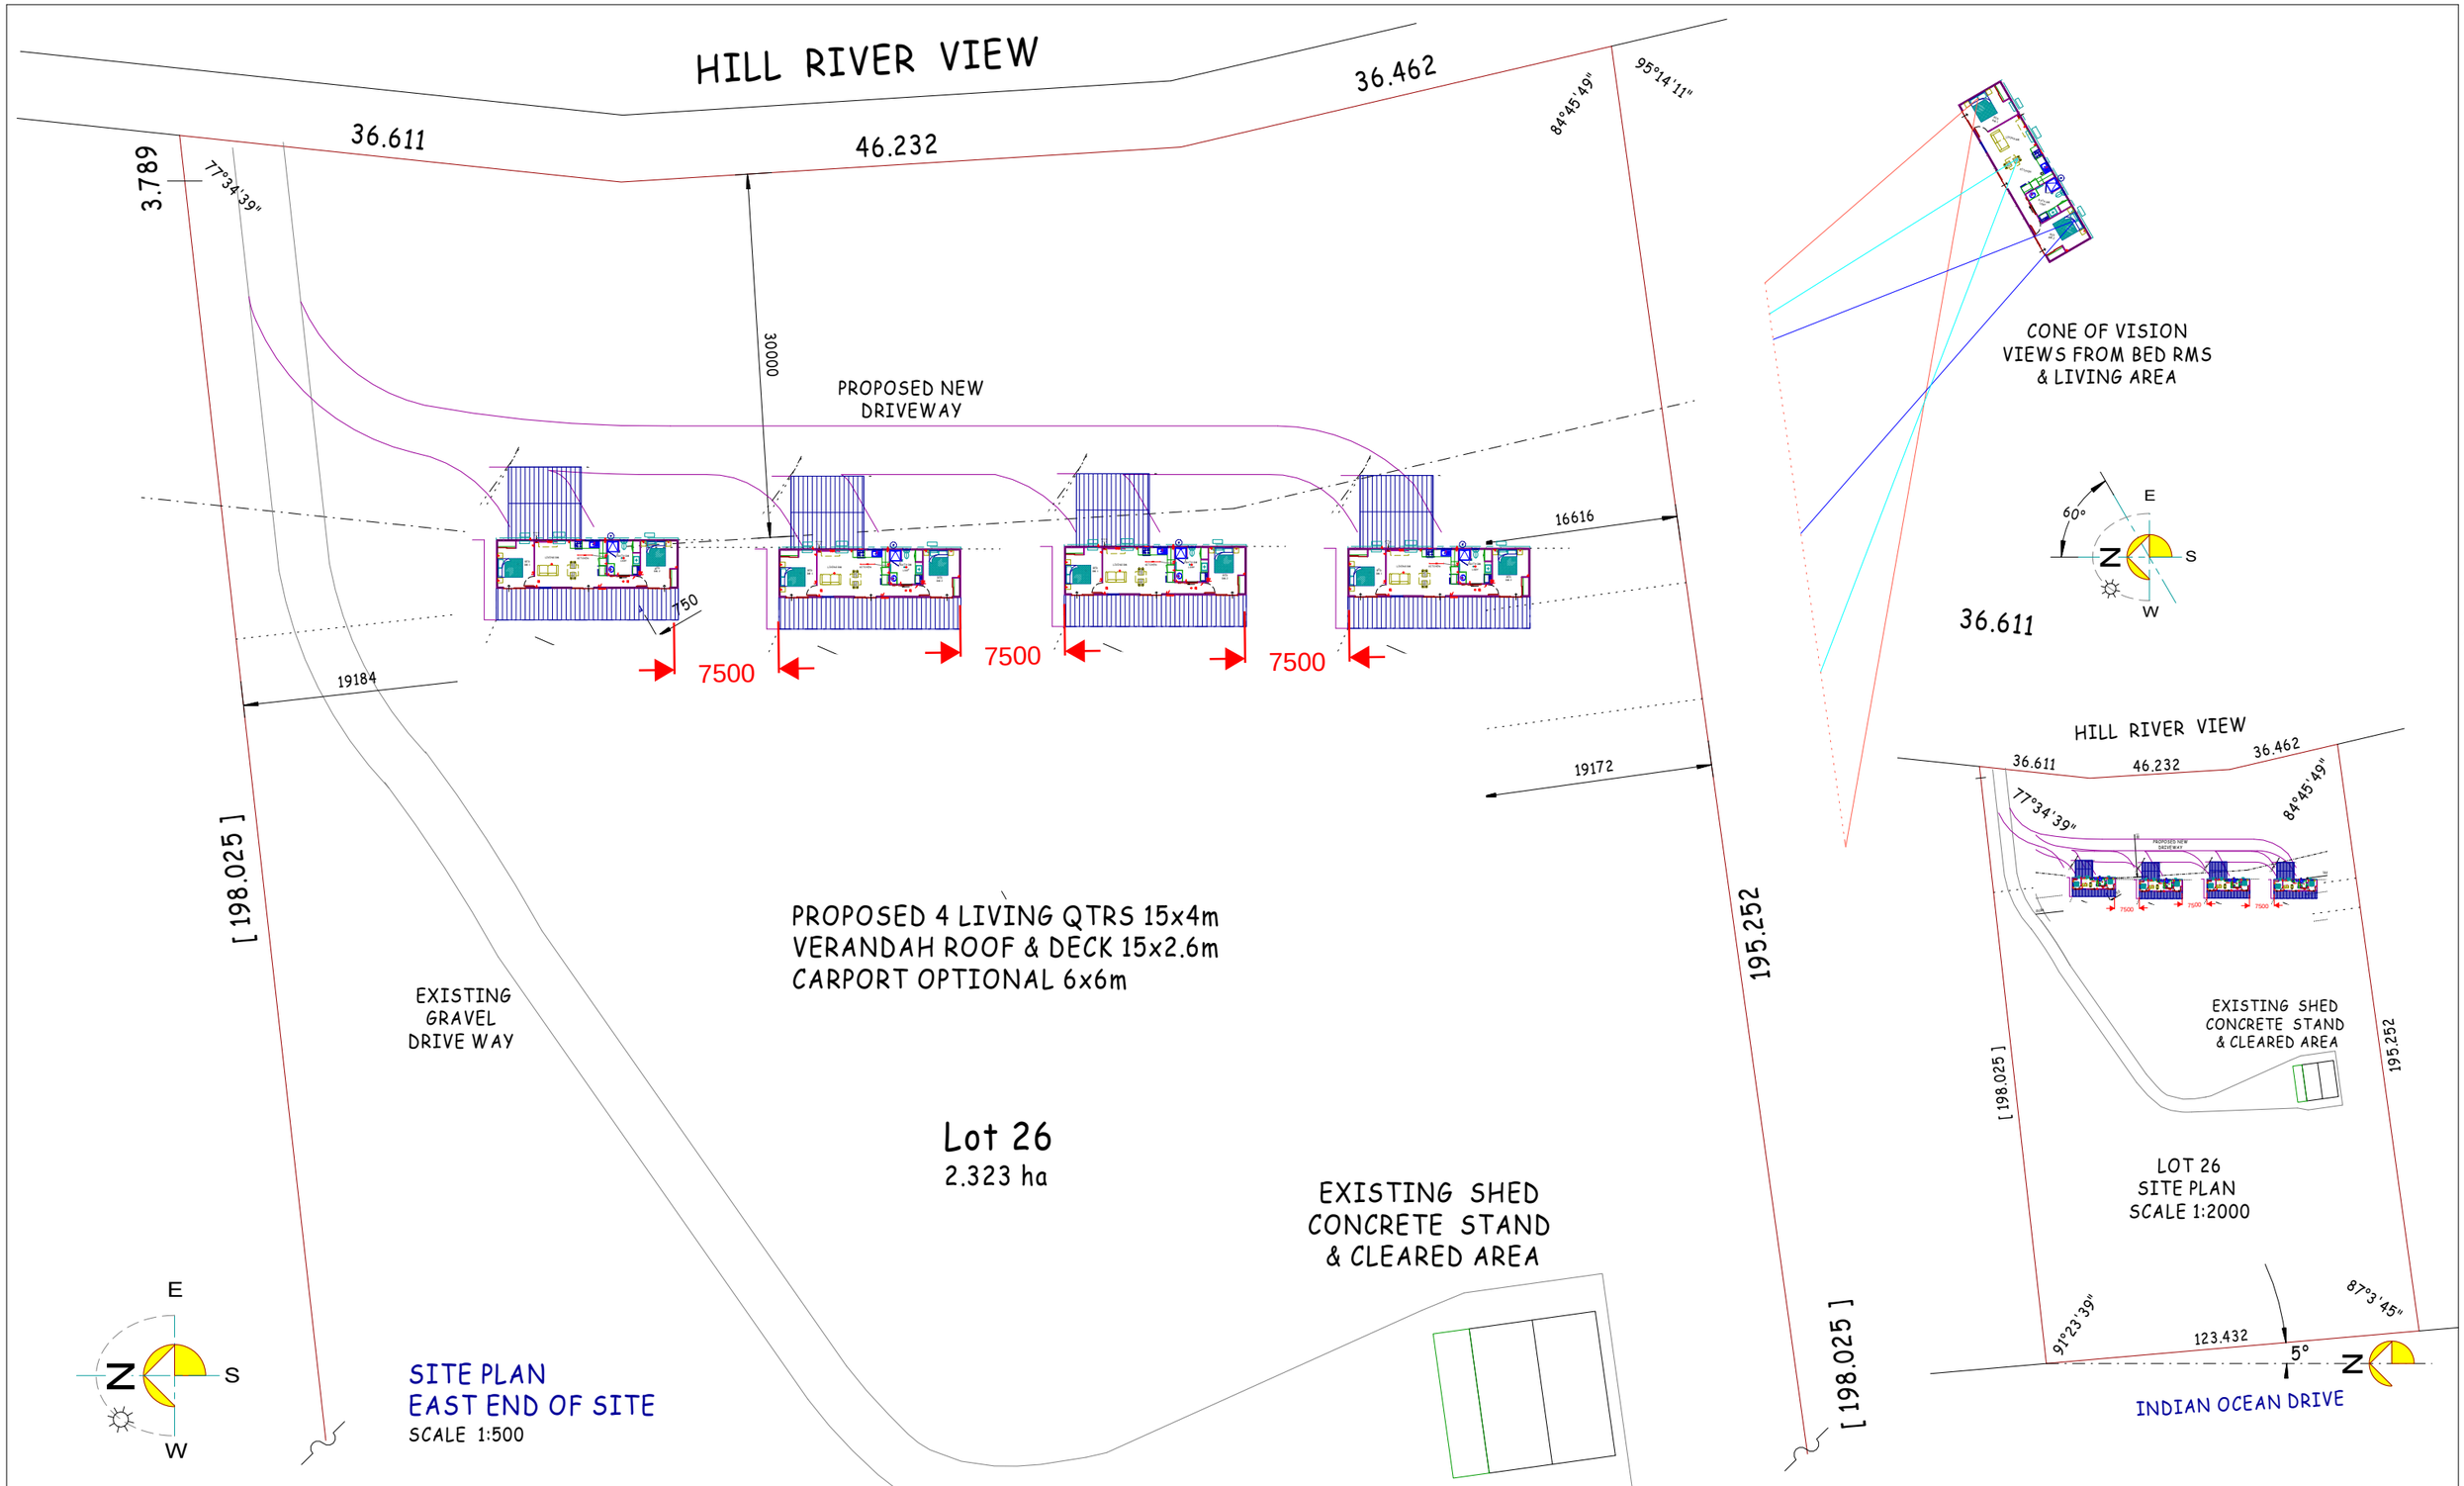

REV	DATE	DETAIL	BY
A	25.01.25	CONCEPT 01 SITE LAYOUT	DCT

STANDARD DESIGN

BUILDING DESIGN CRITERIA
WIND LOAD - IN ACCORDANCE
WITH AS.1170.2-2021 REGION A
TERRAIN CATEGORY 2
WIND SPEED - V500 = 45 m/s

IN VOGUE DESIGN DRAFTING

RP RIVLOW PORTABLES

PH: 0418 937 886 RYAN PIGDON
Email: info@rivlowportables.com.au
A: 653 Karnup Rd.HOPELAND. W.A. 6125

BUILDING / DWG TITLE:
SITE PLAN CONCEPT LAYOUT
PROPOSED 4 off LIVING QTR UNITS 15.0 x 4.0m each.

SITE LOCATION:
Lot 26 HILL RIVER VIEW, JURIEN BAY, W.A.

COMPANY / CLIENT:
RP-RIVLOW Portables

DRWG No: P25007-SITE

NOTE: DO NOT SCALE DRAWINGS. DIMENSIONS IN mm. THIS DRAWING IS PROTECTED BY COPYRIGHT LAWS.

REF PLAN: P25007-PLN
REF PLAN: P25007b-PLN

SHEET / SCALE: A3 @ 1:500
DRAWN BY: DCT
CHECKED BY: CLH
DATE: 24.01.25