


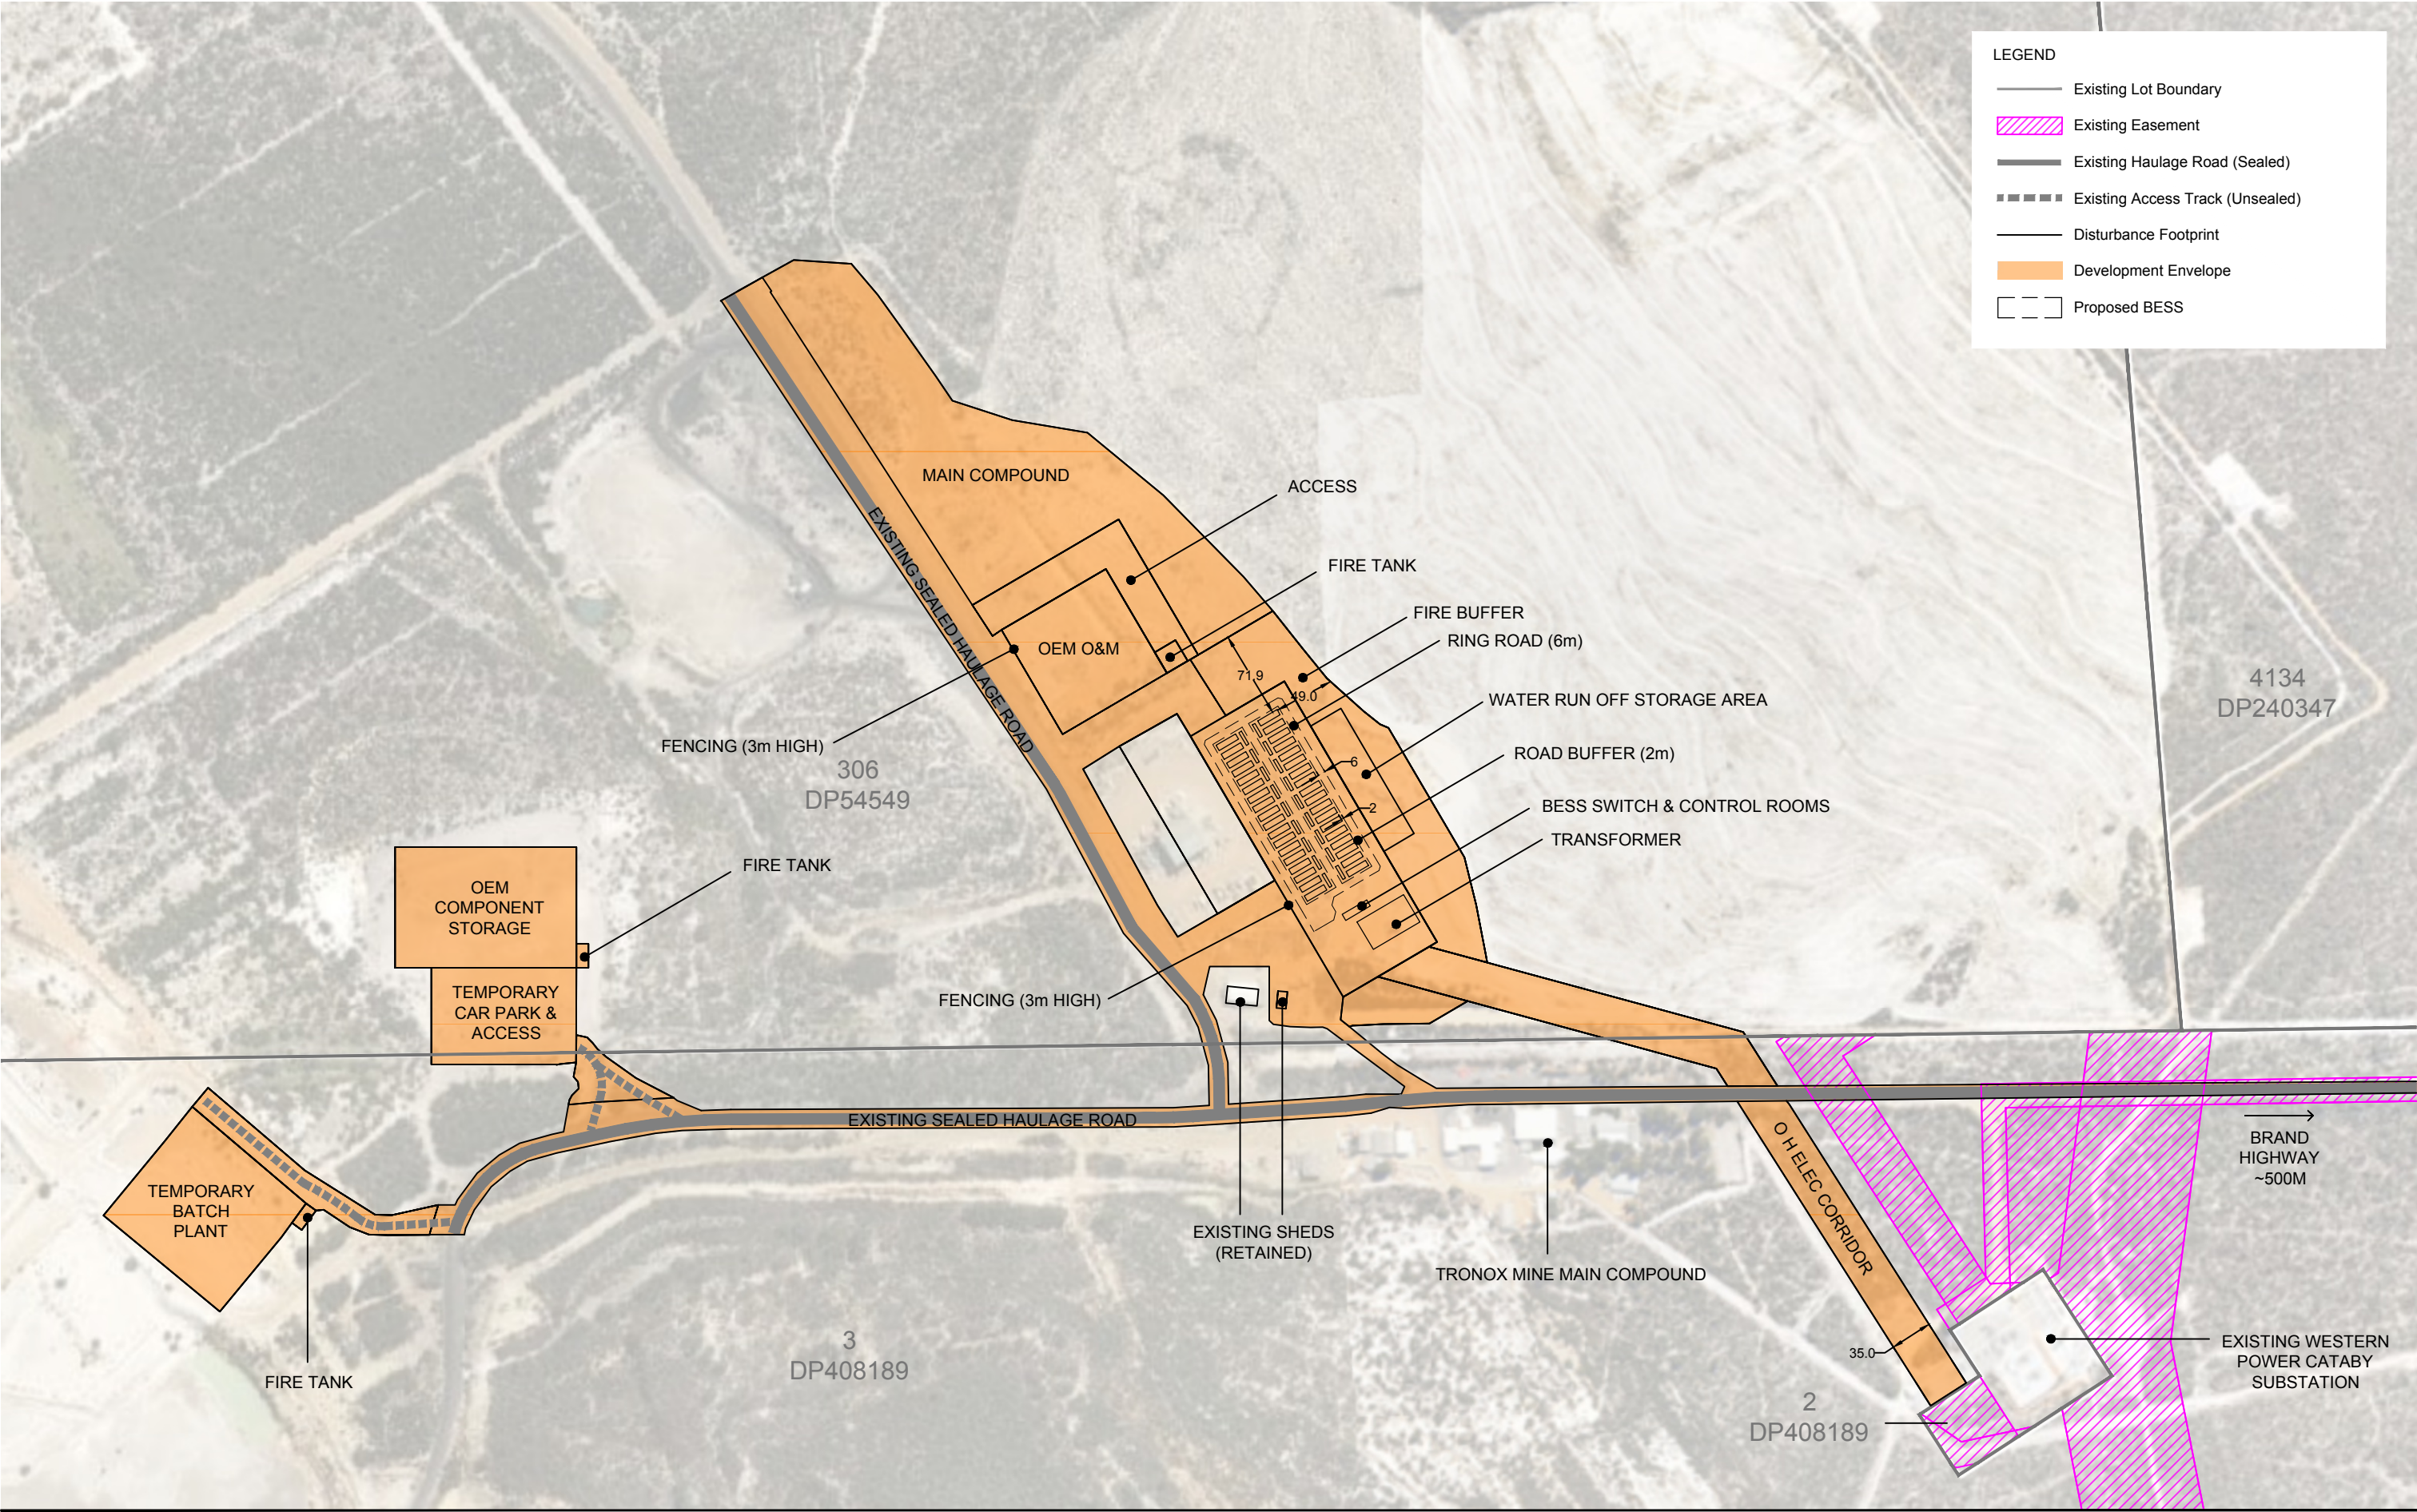

# Site Plan

## Cooljarloo Energy Hub - BESS

