


LEGEND	
1.8m CHAIN LINK FENCE TO AS1725	
100m BUSHFIRE SETBACK	
FRP WALKWAYS	
SITE BOUNDARY	
ASPHALT	
COVERED WALKWAY	

FENCE COORDINATES			
ID	EASTING (m)	NORTHING (m)	ELEVATION (m AHD)
FENCE-1	376,782.421	6,578,070.752	215.246
FENCE-2	376,782.421	6,577,672.948	218.995
FENCE-3	376,434.248	6,577,672.948	203.889
FENCE-4	376,434.248	6,578,070.752	203.932

Building List		
Building ID	Name / Qty	Calculated Area (m2)
A	4 BED SPQ	2,675.12
	56	
B	4 BED SPQ (MIRRORED)	2,675.12
	56	
C	LAUNDRY/STORE	138.24
	4	
D	SMOKERS	142.80
	4	
E	ICE ROOM	49.02
	3	
F	2 BED UA SPQ	47.52
	1	
G	GUEST ABLUTIONS	34.56
	1	
H	BBQ	35.70
	1	
J	BBQ (UA)	35.70
	1	
K	CHECK IN	55.17
	1	
L	LUGGAGE	52.61
	1	
M	ADMIN OFFICE	34.78
	1	
MAINT	MAINTENANCE	205.31
	1	
N	MEDICAL	27.95
	1	
O	MEDICAL ROOM BATH	7.40
	1	
OUTGYM	OUTDOOR GYM EQUIP.	182.88
	1	
P	MEETING/ INDUCTION	71.42
	1	
Q	GYM	292.55
	1	
R	RECREATION	137.28
	1	
S	UA BATH	7.27
	1	
SERVICES	SERVICES	4,665.86
	1	
T	DINING - CRIB	192.85
	2	
U	KITCHEN - CIRCULATION	83.99
	1	
U	KITCHEN - COLD STORE	64.60
	1	
U	KITCHEN - COOK	34.52
	1	
U	KITCHEN - PREP	91.70
	1	
U	KITCHEN WASTE	35.70
	6	
V	KITCHEN - OFFICE/ STORE	34.52
	1	
W	WET MESS	181.93
	1	
X	COMMUNICATIONS/ SECURITY	16.34
	1	
Y	20' REEFER	55.08
	4	
Z	STORES	59.01
	1	

PARKING	
DESIGN TO MEET AND EXCEED AS APPROPRIATE DIMENSIONS SPECIFIED IN AS2890.1 AND SHIRE OF DANDARAGAN POLICY C-9PCP06 - PLANNING - CAR PARKING ("LGA POLICY")	
301 QTY. STANDARD BAYS END BAYS 3.3m WIDE (REF. LGA POLICY APPENDIX 1) BAYS 5.6m DEEP TYPICAL BAYS 2.6m WIDE AISLE WIDTH 7.2m	
ADDITIONAL. DEPTH, WIDTH AND AISLE DESIGNED TO ACCOMMODATE TURNING BY TYPICAL 4X4 LV UTILITY (E.G. FORD RANGER) IN A SINGLE MOTION	
9 QTY. AS2890.6 BAYS	
18 QTY. 16.5m x 3.5m BUS/LONG VEHICLE PARKING (9 REQUIRED)	
1 QTY. COVERED AMBULANCE BAY	

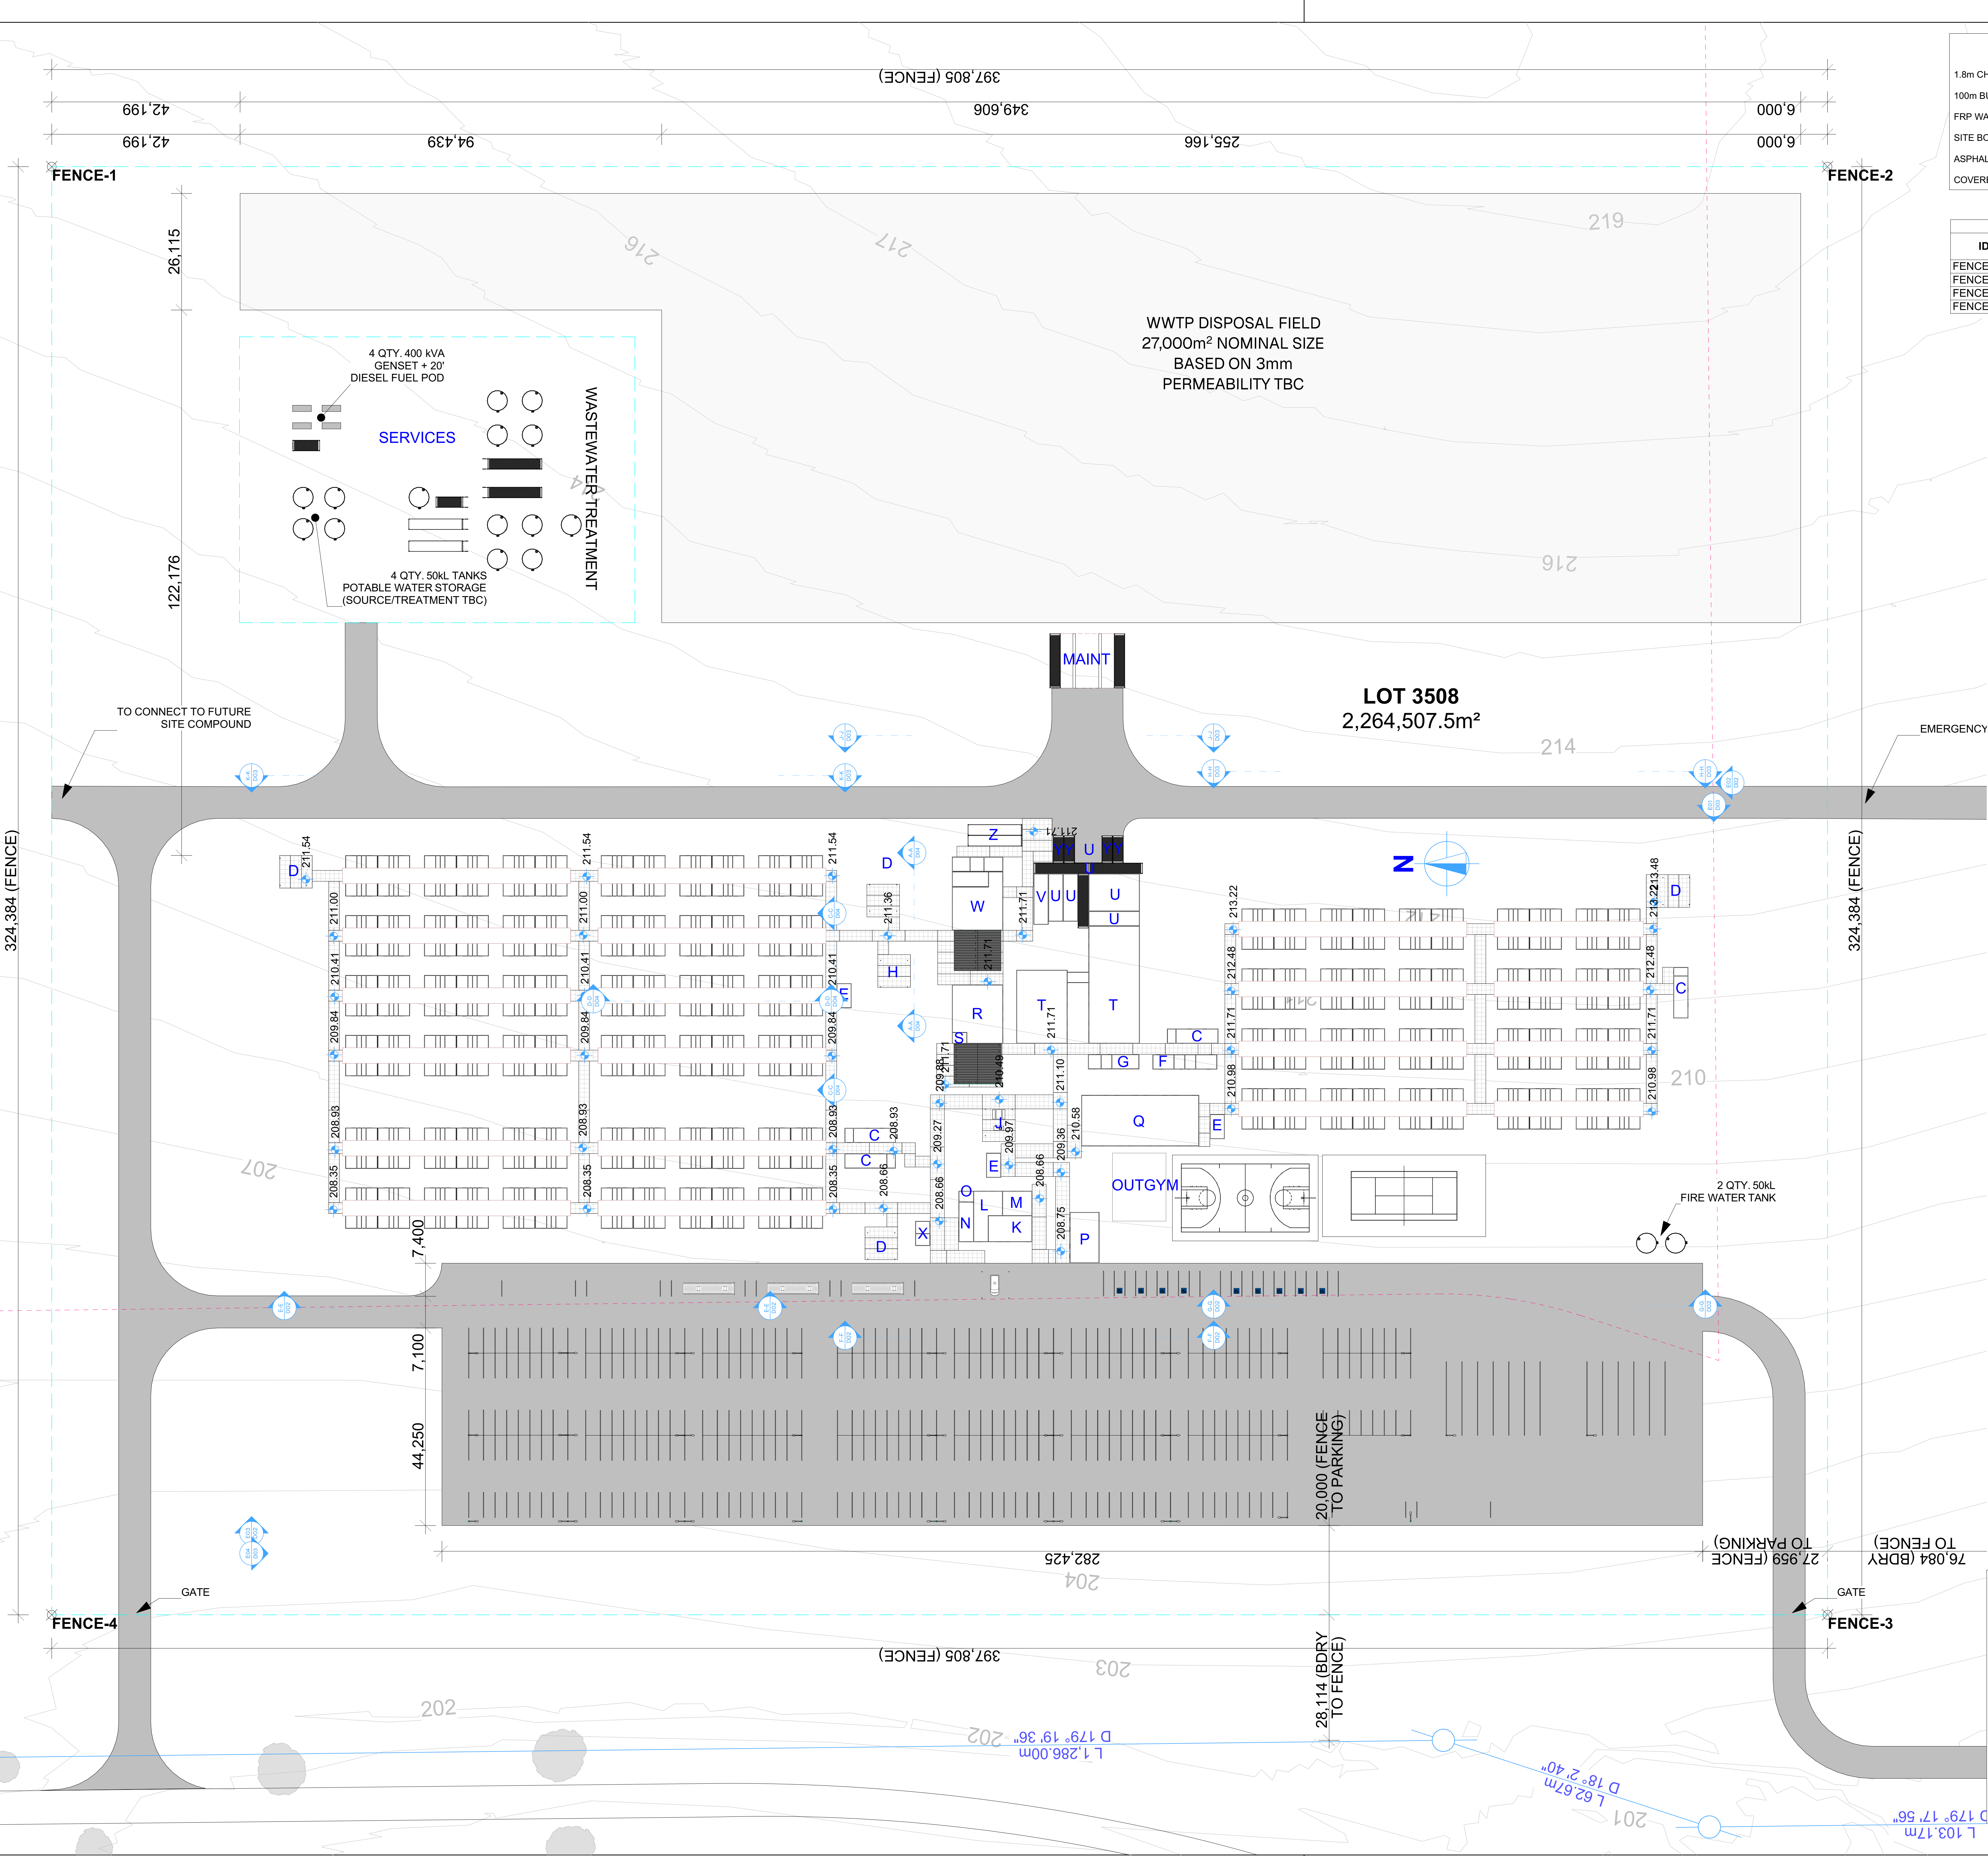

BBS REMOTE SITE SERVICES

56 STEBBING RD
MADDINGTON
WA 6109 AUSTRALIA

ABN 61 114 871 868
P +61 8 9493 2140
E admin@bbsrss.com

© COPYRIGHT - THIS DRAWING AND
DESIGN REMAIN THE PROPERTY OF
THE DESIGNER AND MAY NOT BE
REPRODUCED WITHOUT WRITTEN
PERMISSION

DO NOT SCALE - USE FIGURED
DIMENSIONS

ALL COORDINATES MGA 2020
ZONE 50 COORDINATE REFERENCE
SYSTEM U.N.O.

LINEAR DIMENSIONS IN
MILLIMETRES
HEIGHT IN METRES AHD U.N.O.

PRINT IN COLOUR

REVISIONS

ID	DATE	DESCRIPTION
A	21/09/2026	ISSUED FOR COMMENT

GURAGA LAKE

BRAND HWY

DANDARAGAN RD

LOT
3508

SUBJECT SITE

GILLINGARRA RD

PROJECT NAME

MARRS WIND FARM CAMP

PROJECT ID

CCS-APAC-00029

SITE ADDRESS

LOT 3508
DANDARAGAN WA 6507

FILE NAME

20260902-CCS-APAC-00029-
MARRS.WE.dwg

DRAFTSPERSON

Chris Quinn

DATE

21/09/2026

SCALE

1:20000

PAGE SIZE


A0 1189 x 841 mm

REVISION

A

SHEET

D07

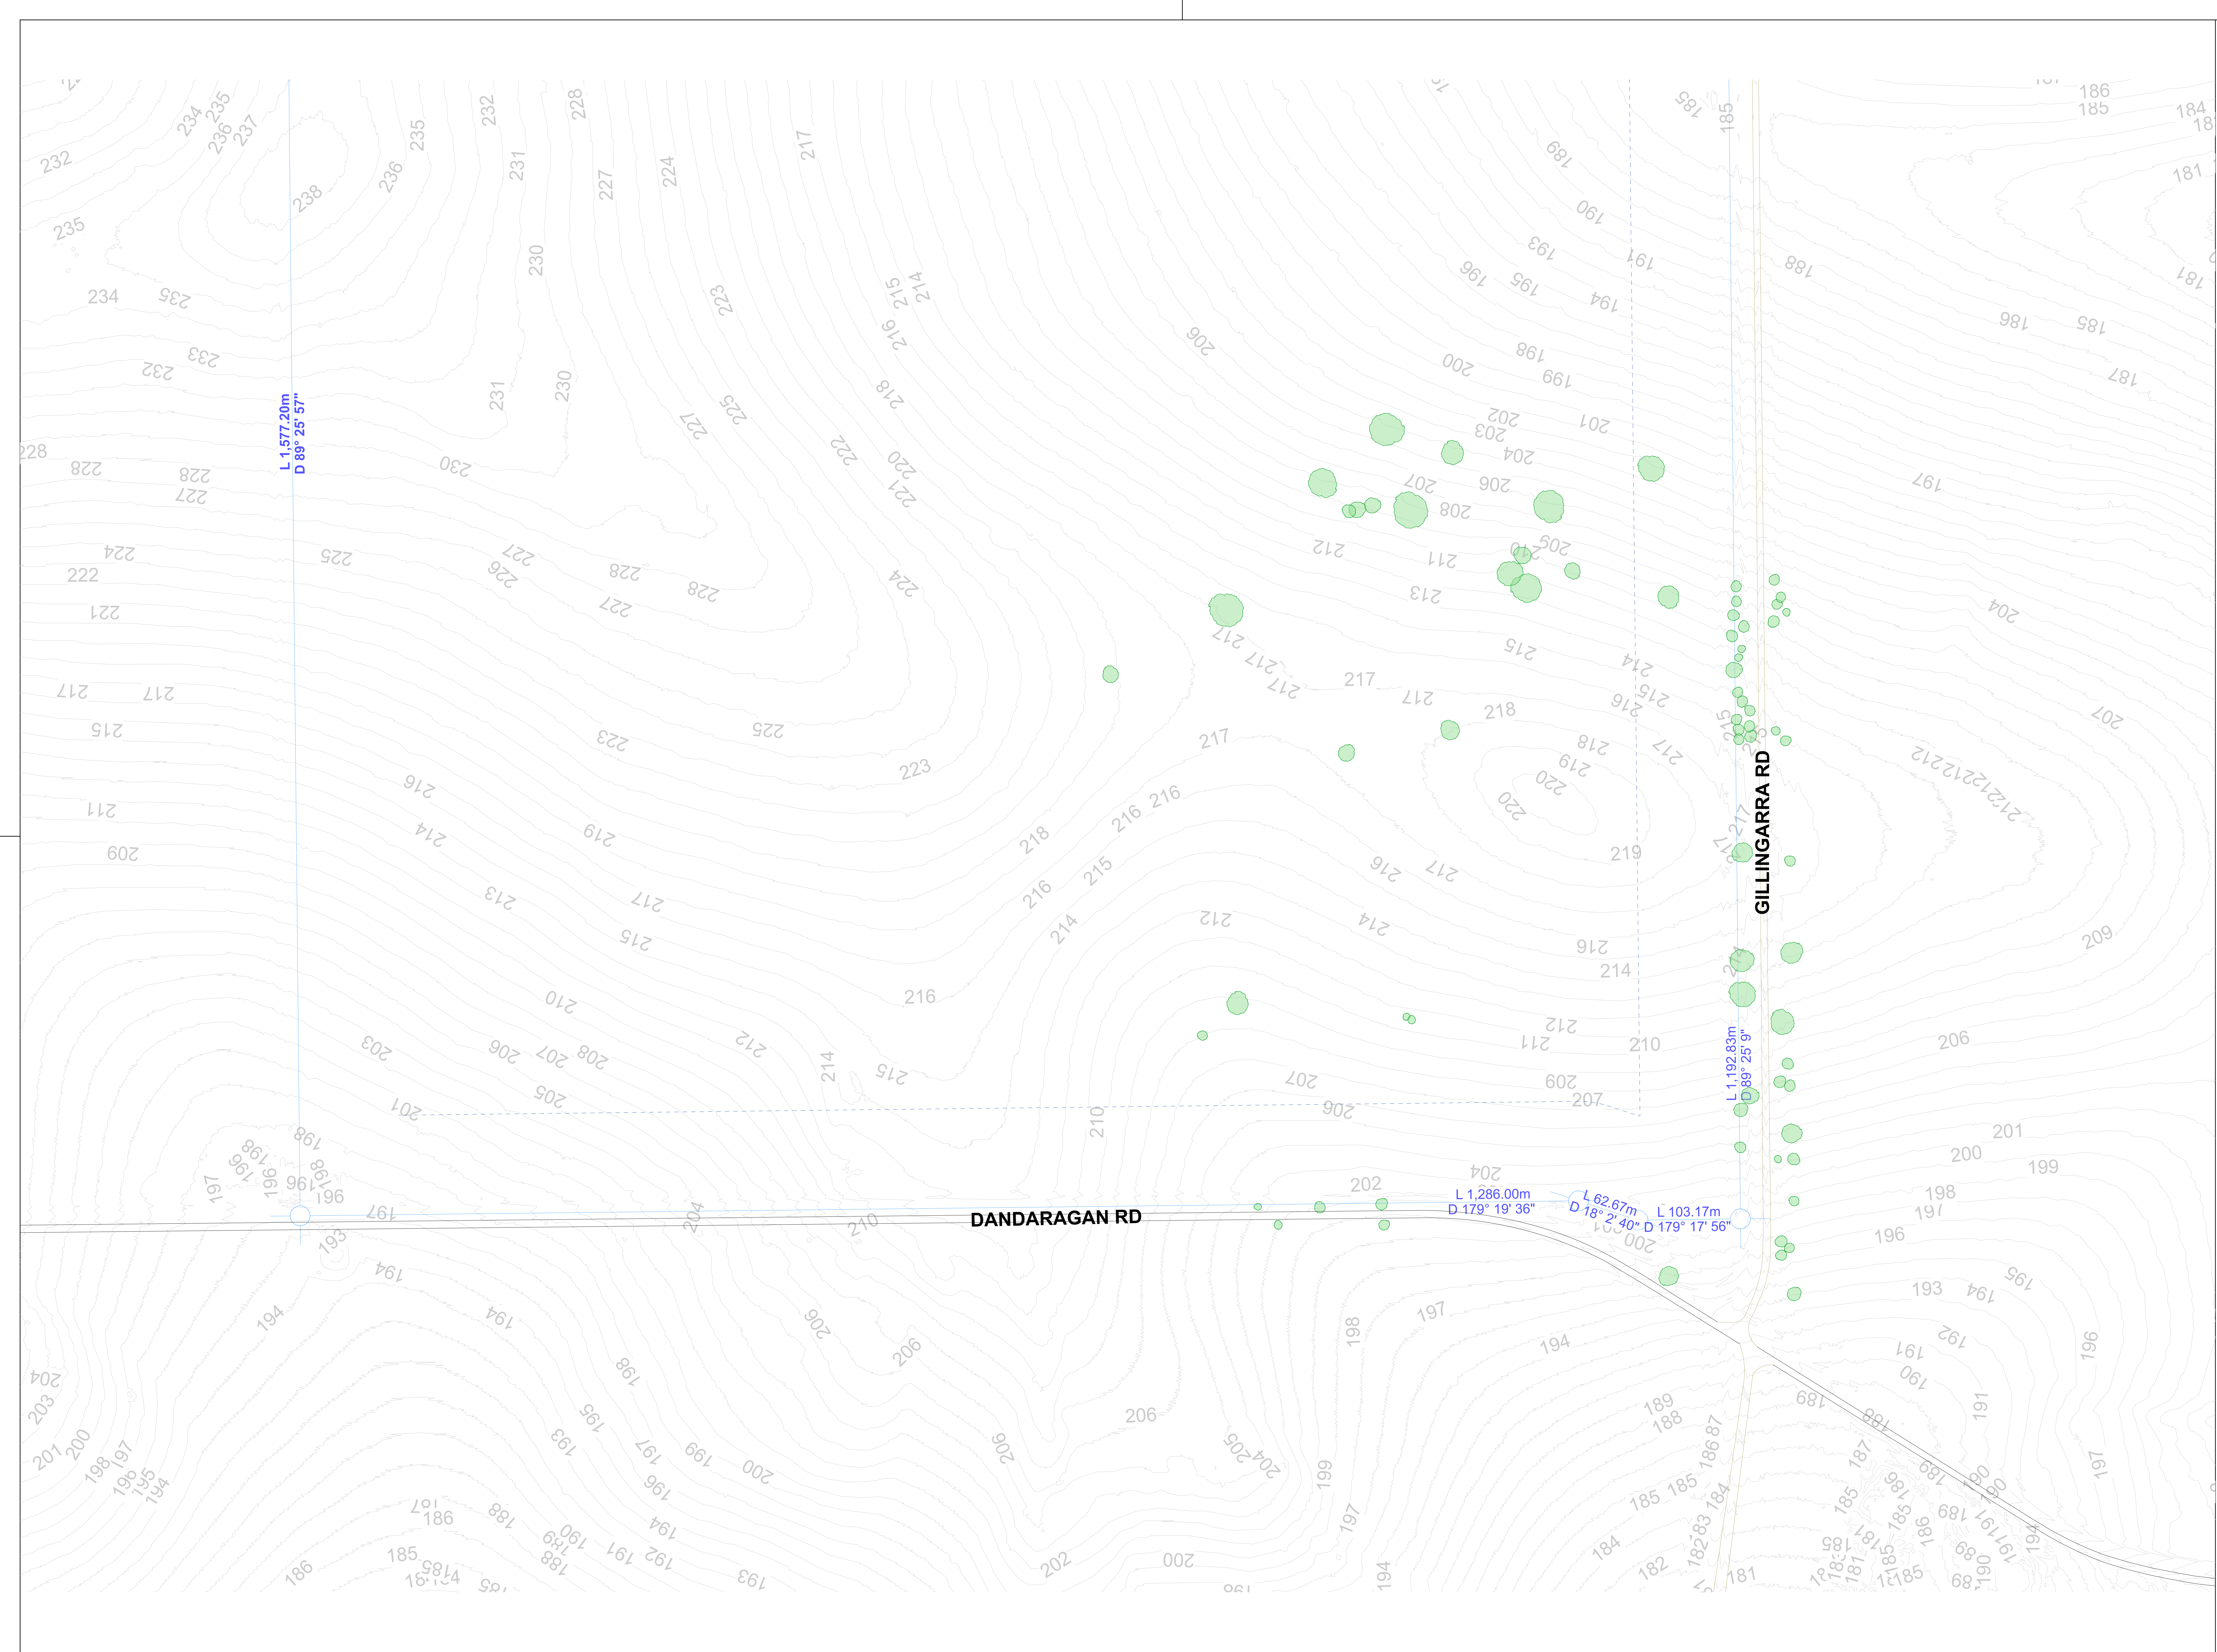



1 CLEARING - DANDARAGAN RD CROSSOVER 1:2000



3 CLEARING - DANDARAGAN RD CROSSOVER 1:200



2 CLEARING - GILLINGARRA RD CROSSOVER 1:200

LEGEND


PROPOSED CLEARING AREA






E01
D01

EAST ELEVATION
1:400

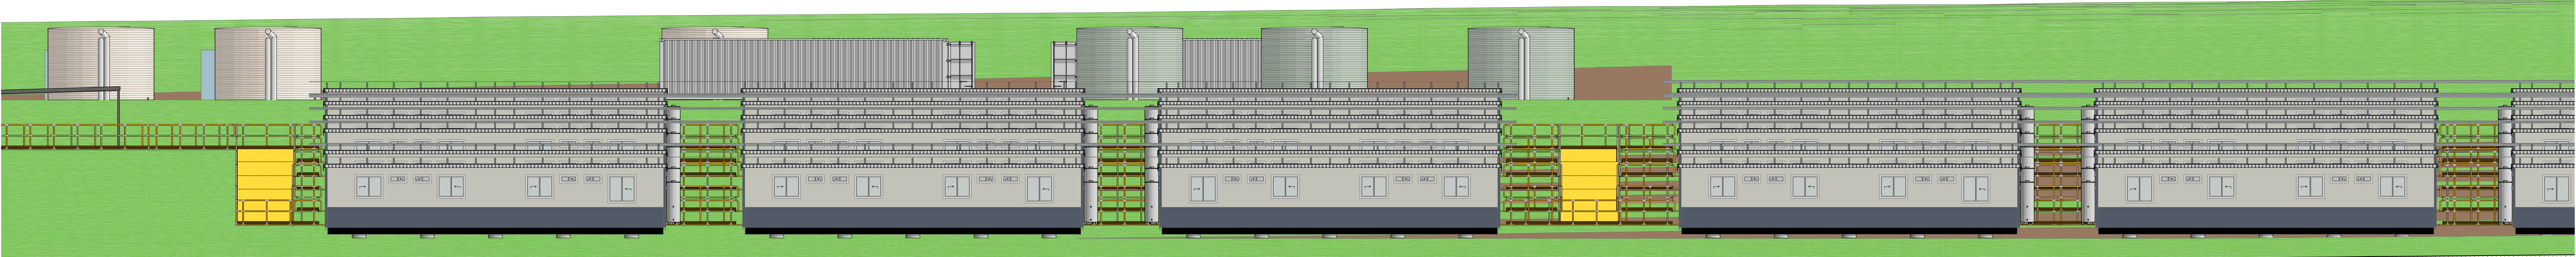


D-D

SECTION D-D

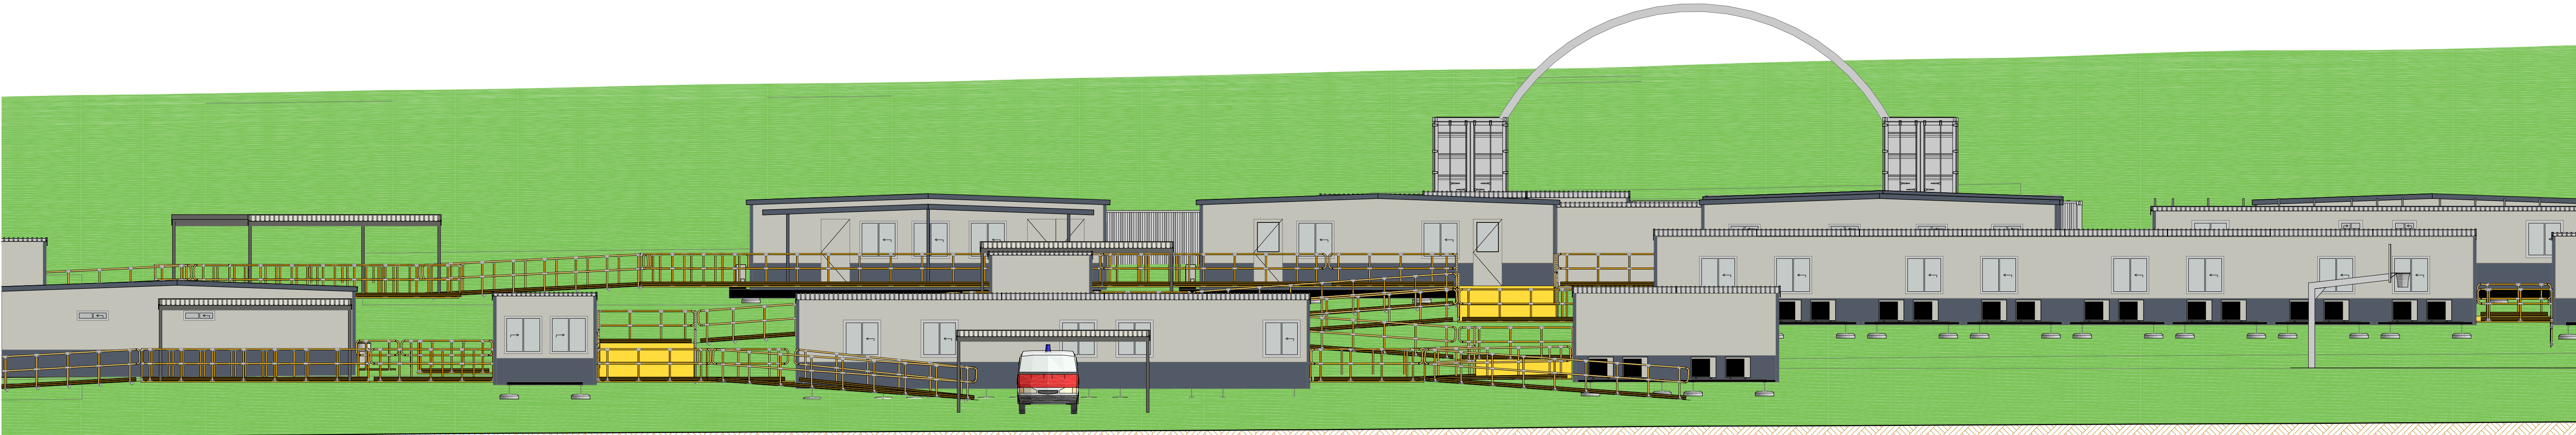


E-E
D01

SECTION E-E
1:100

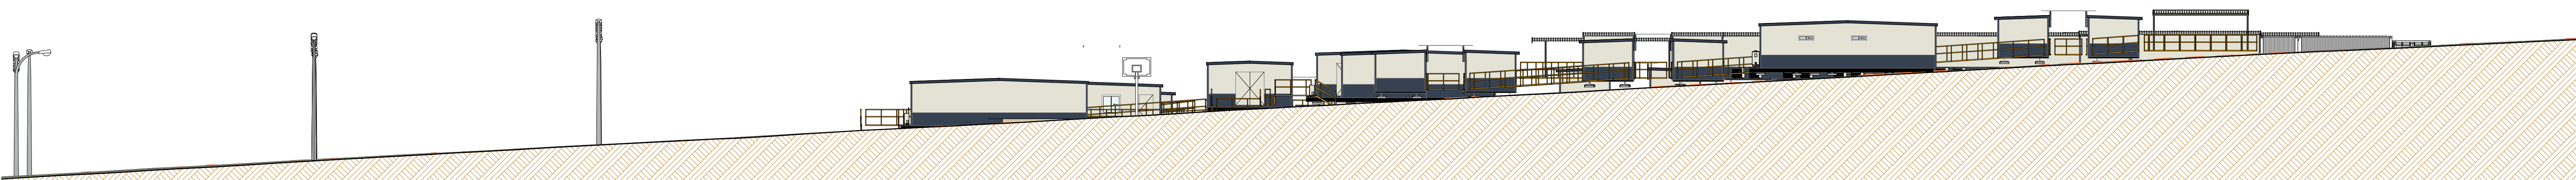

E02
RLayID

SOUTH ELEVATION
1:200

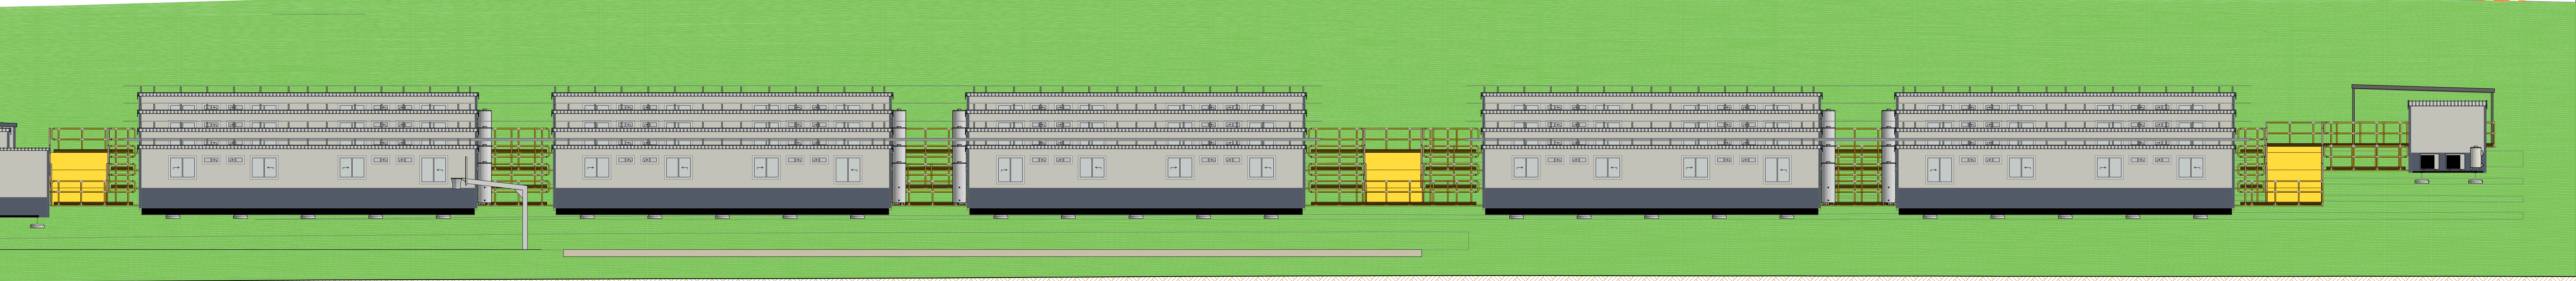


F-F
RLayID


SECTION F-F
1:100

MATERIALS	
PORTABLE BUILDINGS	
EXTERIOR WALLS, FIRST SHEET :	PANELRIB DEEP OCEAN
EXTERIOR WALLS:	PANELRIB SURFMIST
ROOF:	TRIMDEK SHALE GREY
BARGE FLASHING/CORNERS:	DEEP OCEAN
WINDOW FRAMES:	WHITE
FRP WALKWAYS:	GREEN
HANDRAILS:	SAFETY YELLOW
VERANDAH:	TRIMDEK ZINCALUME
SMOKERS AREA/BBQ/AMBULANCE SHELTERS	
COLUMNS/BEAMS:	WOODLAND GREY
GUTTER:	WOODLAND GREY
ROOF:	TRIMDEK SURFMIST


ID	DATE	DESCRIPTION
A	5/08/2026	INITIAL CONCEPT
B	2/09/2026	ISSUED FOR COMMENT

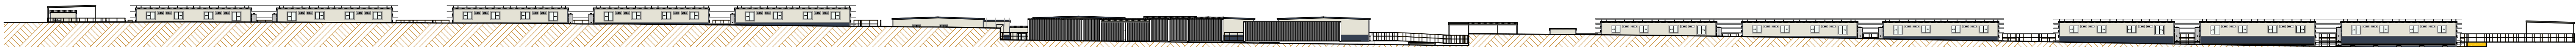


E03: WEST ELEVATION 1:400

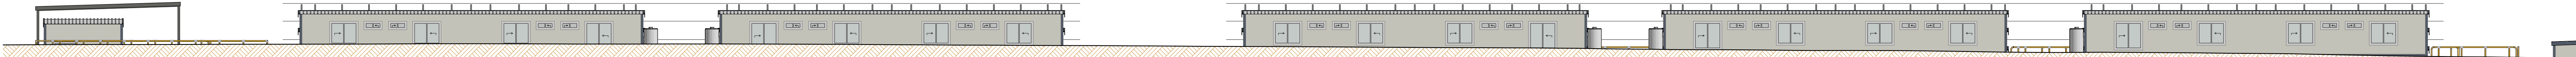


G-G: SECTION G-G 1:100

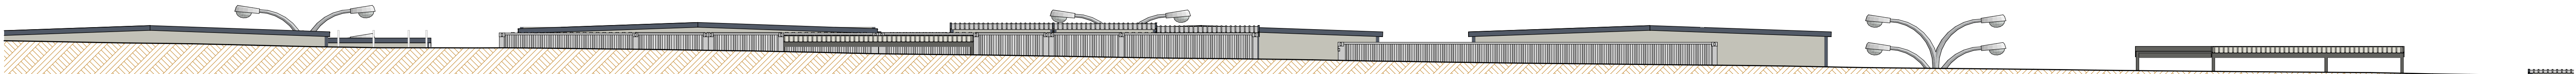

H-H: SECTION H-H 1:100

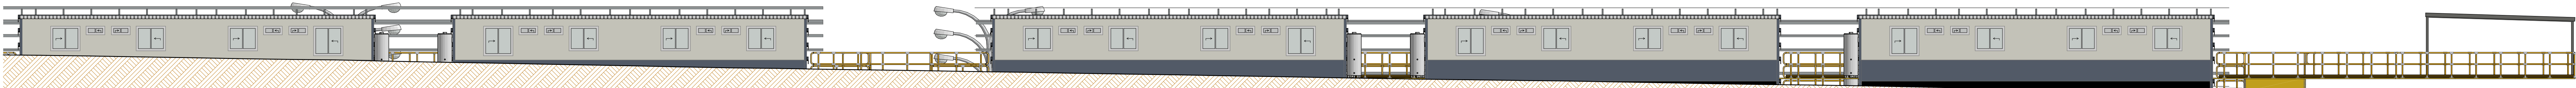

J-J: SECTION J-J 1:100

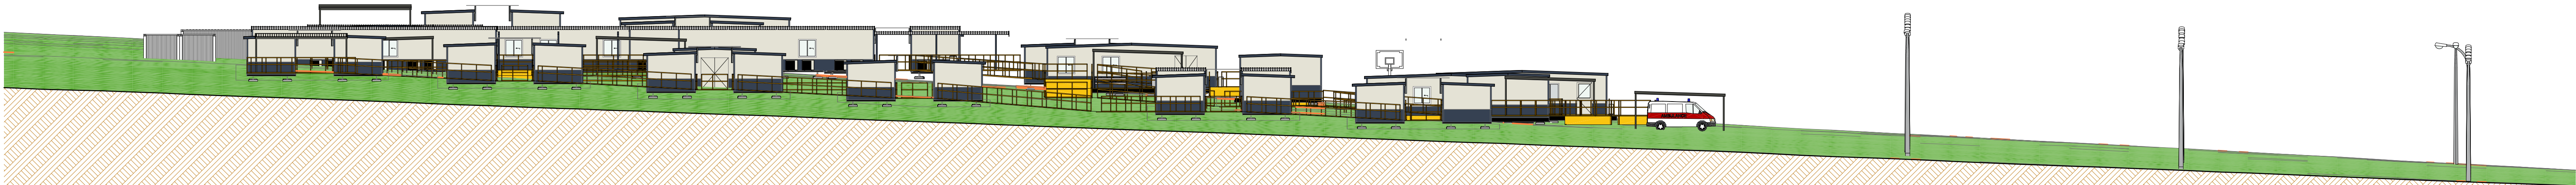

E04: NORTH ELEVATION 1:200

MATERIALS	
PORTABLE BUILDINGS	
EXTERIOR WALLS, FIRST SHEET :	PANELRIB DEEP OCEAN
EXTERIOR WALLS:	PANELRIB SURFMIST
ROOF:	TRIMDEK SHALE GREY
BARGE FLASHING/CORNERS:	DEEP OCEAN
WINDOW FRAMES:	WHITE
FRP WALKWAYS:	GREEN
HANDRAILS:	SAFETY YELLOW
VERANDAH:	TRIMDEK ZINCALUME
SMOKERS AREA/BBQ/AMBULANCE SHELTERS	
COLUMNS/BEAMS:	WOODLAND GREY
GUTTER:	WOODLAND GREY
ROOF:	TRIMDEK SURFMIST

B88 REMOTE SITE SERVICES

56 STEBBING RD
MADDINGTON
WA 6109 AUSTRALIA

ABN 61 114 871 868
P +61 8 9493 2140
E admin@b88rs.com

© COPYRIGHT - THIS DRAWING AND
DESIGN REMAIN THE PROPERTY OF
THE DESIGNER AND MAY NOT BE
REPRODUCED WITHOUT WRITTEN
PERMISSION

DO NOT SCALE - USE FIGURED
DIMENSIONS

ALL COORDINATES MGA 2020
ZONE 50 COORDINATE REFERENCE
SYSTEM U.N.O.

LINEAR DIMENSIONS IN
MILLIMETRES
HEIGHT IN METRES AHD U.N.O.

PRINT IN COLOUR

REVISIONS

ID	DATE	DESCRIPTION
A	5/08/2026	INITIAL CONCEPT
B	2/09/2026	ISSUED FOR COMMENT

PROJECT NAME
MARRS WIND FARM CAMP

PROJECT ID
CCS-APAC-00029

SITE ADDRESS
LOT 3508
DANDARAGAN WA 6507

FILE NAME
20260902-CCS-APAC-00029-
MARRS.WE.dwg

DRAFTSPERSON
Chris Quinn

DATE
2/09/2026


SCALE
1:200, 1:400, 1:100

PAGE SIZE
A0 1189 x 841 mm

REVISION
B


SHEET

D03

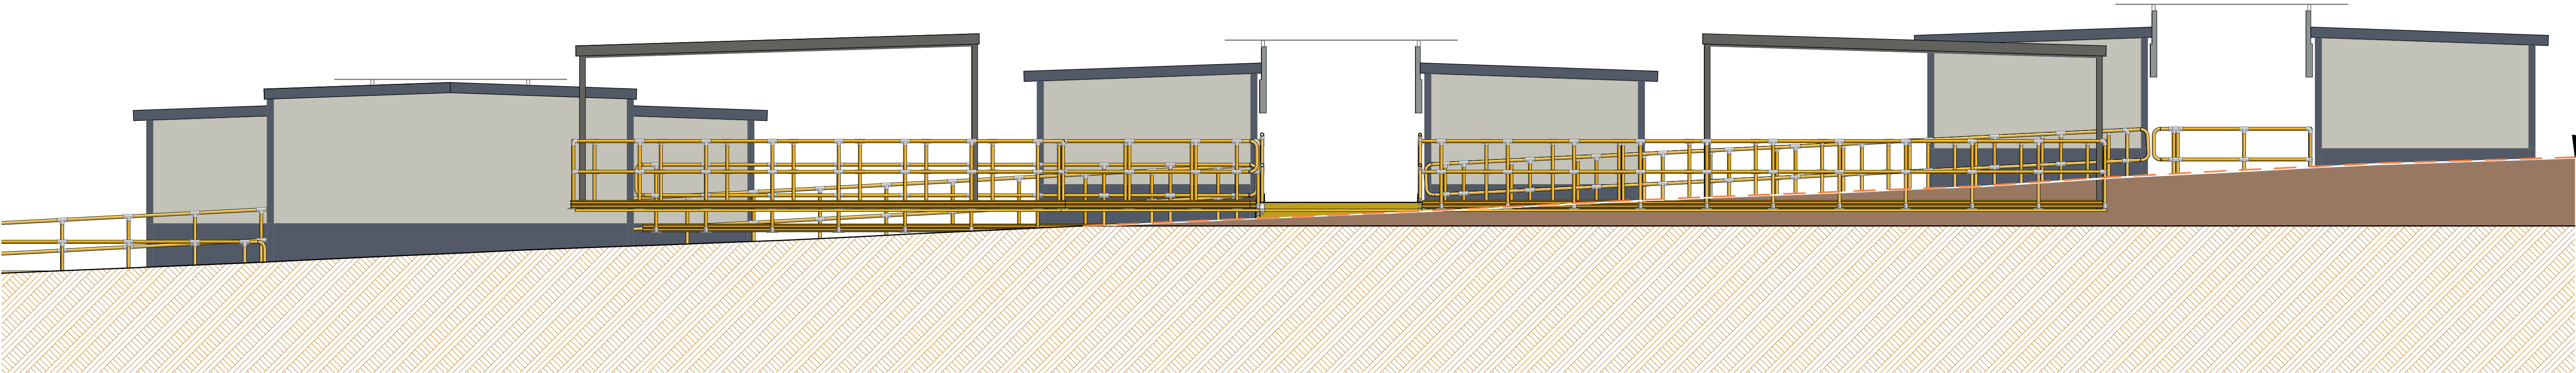


(A-A)
WLSayID

SECTION A-A

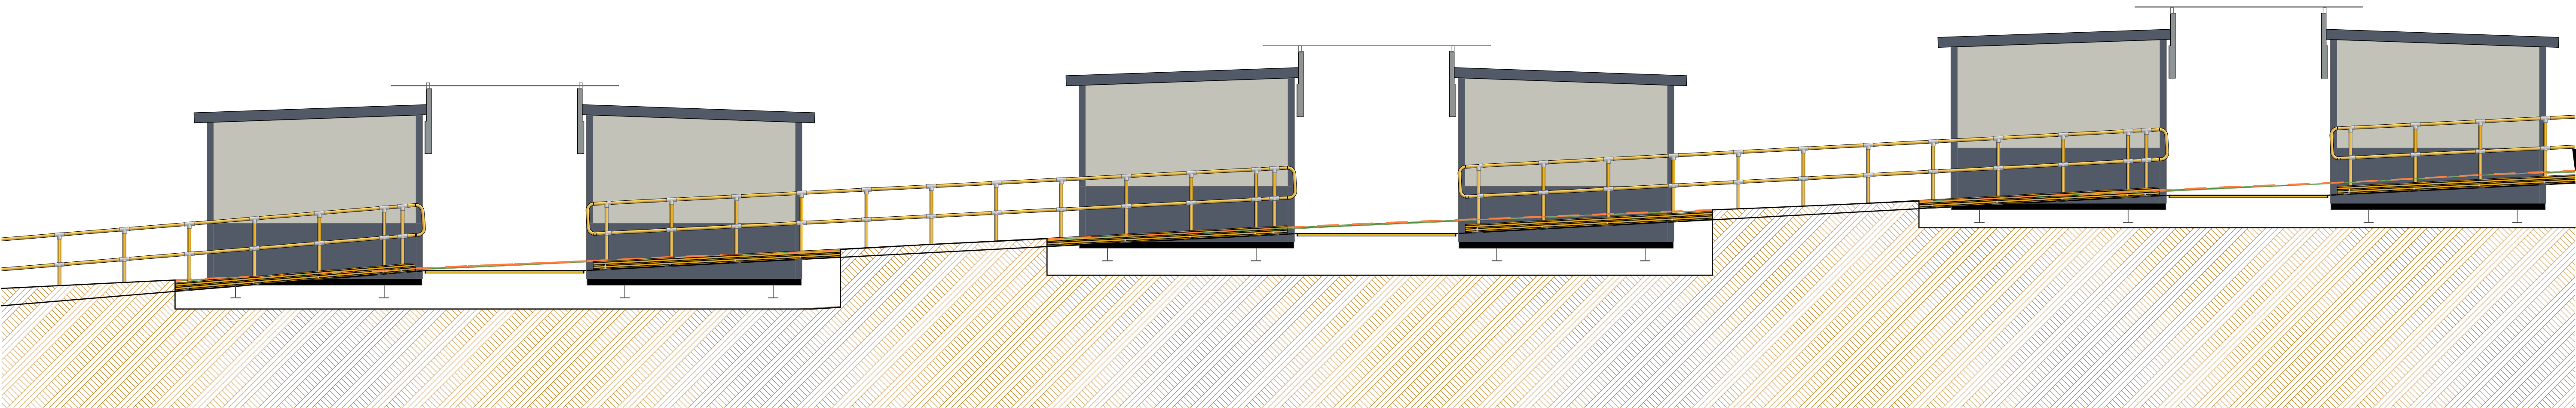

(B-B)
001

SECTION B-B

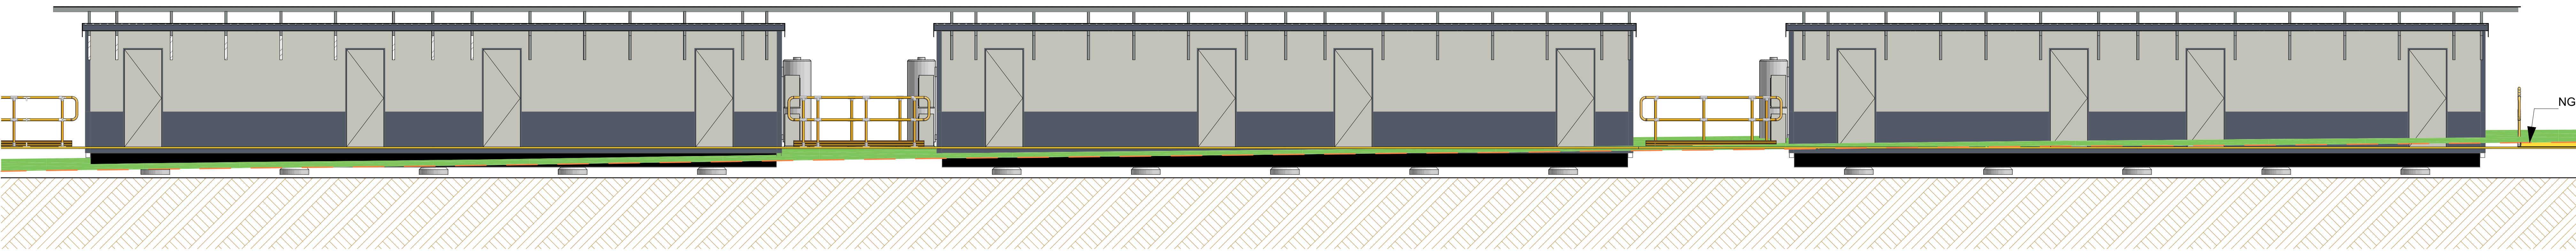

(C-C)
001

SECTION C-C

MATERIALS	
PORTABLE BUILDINGS	
EXTERIOR WALLS, FIRST SHEET :	PANELRIB DEEP OCEAN
EXTERIOR WALLS:	PANELRIB SURFMIST
ROOF:	TRIMDEK SHALE GREY
BARGE FLASHING/CORNERS:	DEEP OCEAN
WINDOW FRAMES:	WHITE
FRP WALKWAYS:	GREEN
HANDRAILS:	SAFETY YELLOW
VERANDAH:	TRIMDEK ZINCALUME
SMOKERS AREA/BBO/AMBULANCE SHELTERS	
COLUMNS/BEAMS:	WOODLAND GREY
GUTTER:	WOODLAND GREY
ROOF:	TRIMDEK SURFMIST

ID	DATE	DESCRIPTION
A	5/08/2026	INITIAL CONCEPT
B	2/09/2026	ISSUED FOR COMMENT

PROJECT NAME	MARRS WIND FARM CAMP
PROJECT ID	CCS-APAC-00029
SITE ADDRESS	LOT 3808 DANDARAGAN WA 6507
FILE NAME	20260902-CCS-APAC-00029- MARRS.WE.dwg
DRAFTSPERSON	Chris Quinn
DATE	2/09/2026
SCALE	1:50
PAGE SIZE	A0 1189 x 841mm
REVISION	