



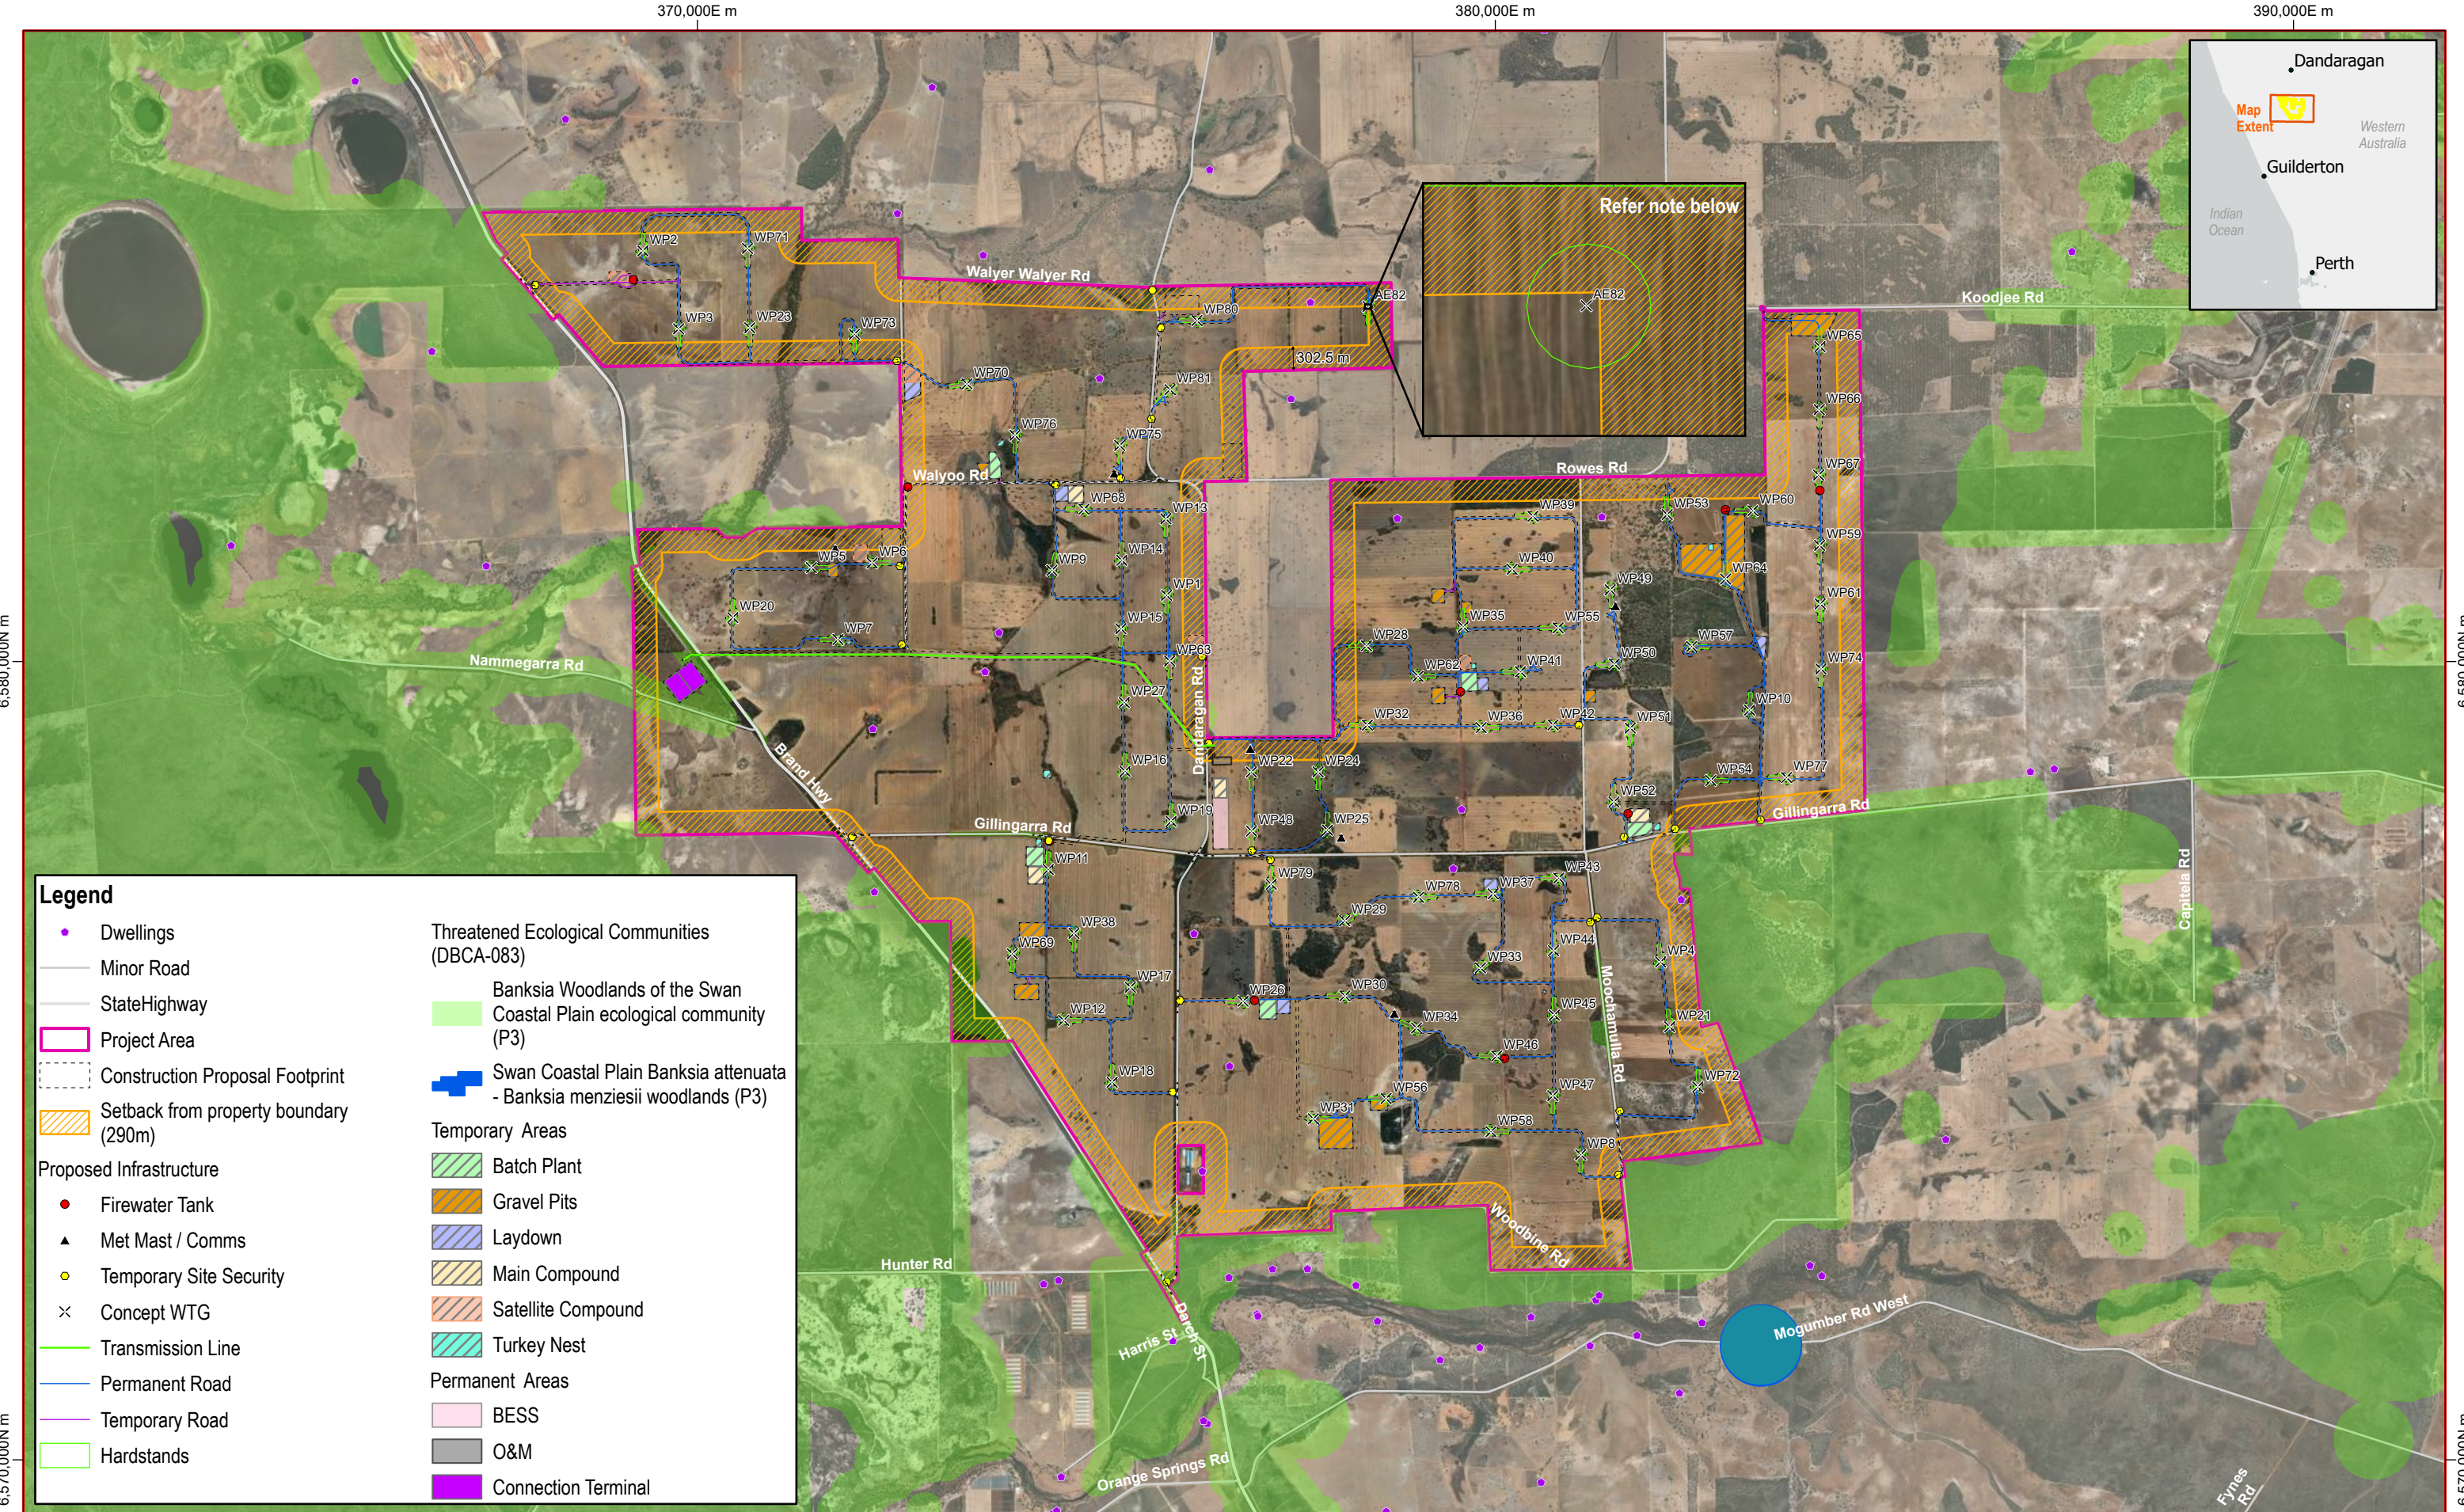

Note: Alinta Energy is currently considering a number of turbine options of which the highest tip height is 252 m. At this height, all turbines comply with the Local Planning Policy setback requirements. If Alinta Energy were to select a turbine with a maximum tip height of 275 m, Turbine AE82 (inset) would not comply with the setback and would need to be reassessed.

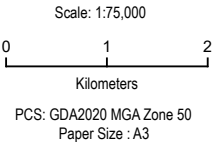

Revision:	2.0
Print Date:	25 Sep 2026
Classification:	
Approve by:	B.Skarratt
Control Doc No:	
GIS Internal Layout No:	
021_19_AmendmentDA_ProjectArea_A3L_Rev01	



Marri Wind Farm

Concept Design